As Proposed

Ordnance Survey, (c) Crown Copyright 2013. All rights reserved.
Licence number 100047474

1:100 1m 2m 3m 4m 5m 6m 7m 8m 9m 10m

N

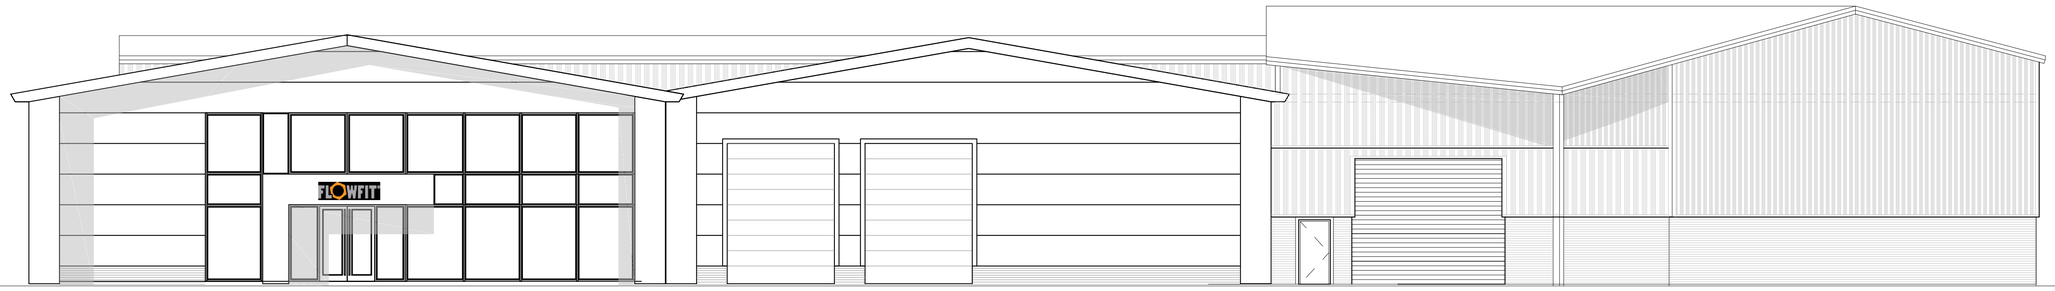

Proposed West Elevation

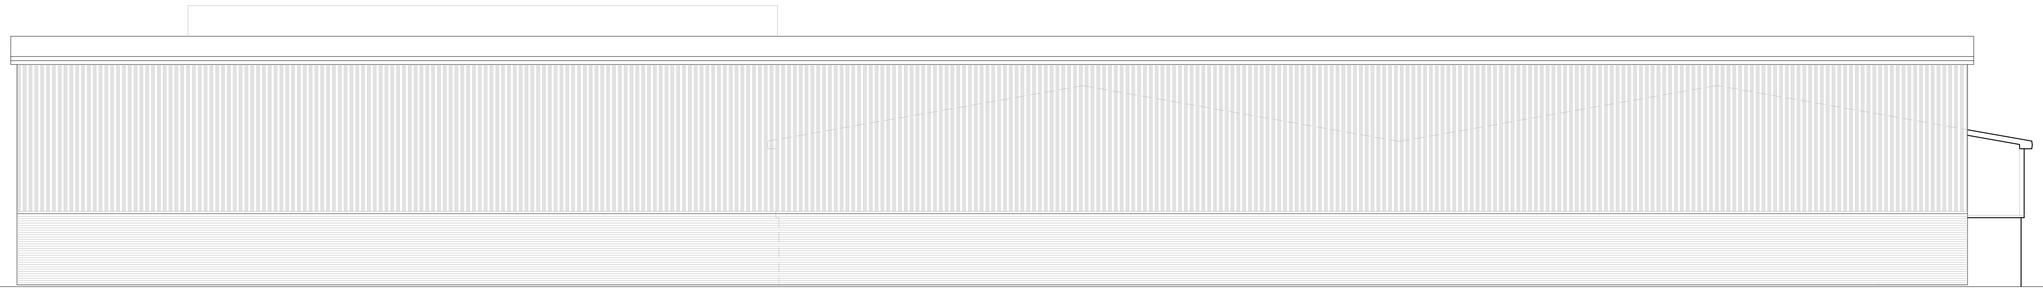

Proposed East Elevation

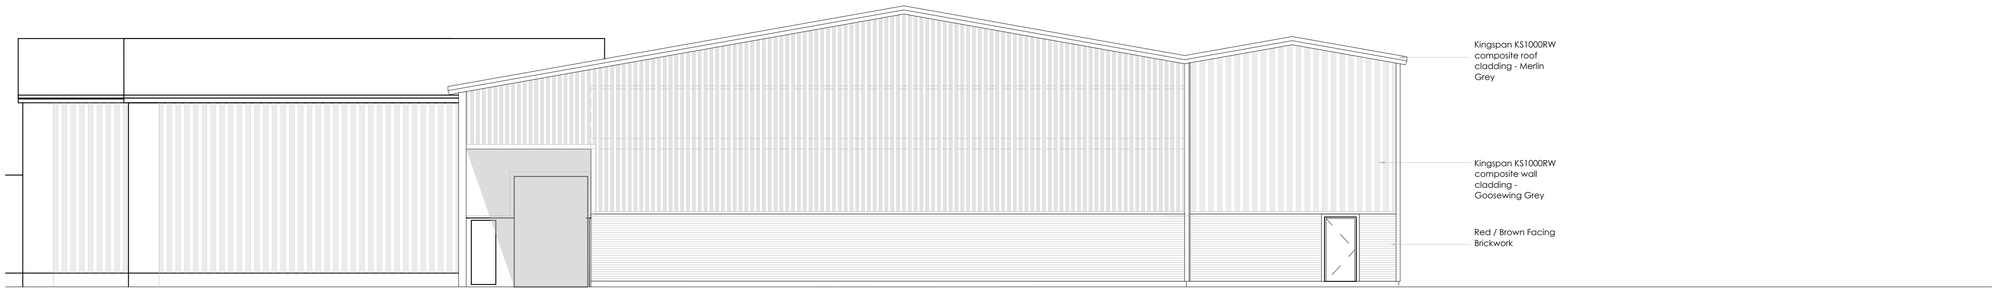

Proposed South Elevation

Proposed North Elevation

Revision
.

qu-est design & planning
7 Henry Close
Battlefield Enterprise Park
Shrewsbury
Shropshire
SY1 3TJ

tel: 01743 469928
email: info@qu-est.co.uk
web: www.qu-est.co.uk

project:	Extension to Extg Warehouse & New Starter Units, FlowFit, Ludlow Business Park		
client:	Flow Fit		
drawing:	Proposed Elevations		
scale:	1:100@A1	date:	Aug 21
drawing no.	2123-PL-05	rev:	.