DEMOLITIONS | EXISTING WALL | NEW BRICK WALL | NEW TIMBER FRAMED STUD WALL | EXISTING ROOF | NEW ROOF

N

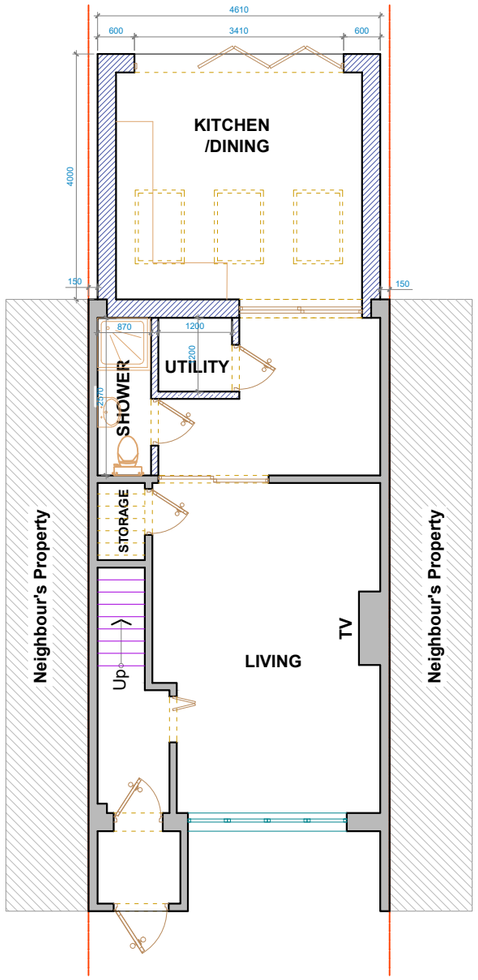

1 PROPOSED GROUND FLOOR PLAN
SCALE 1:100 @ A3

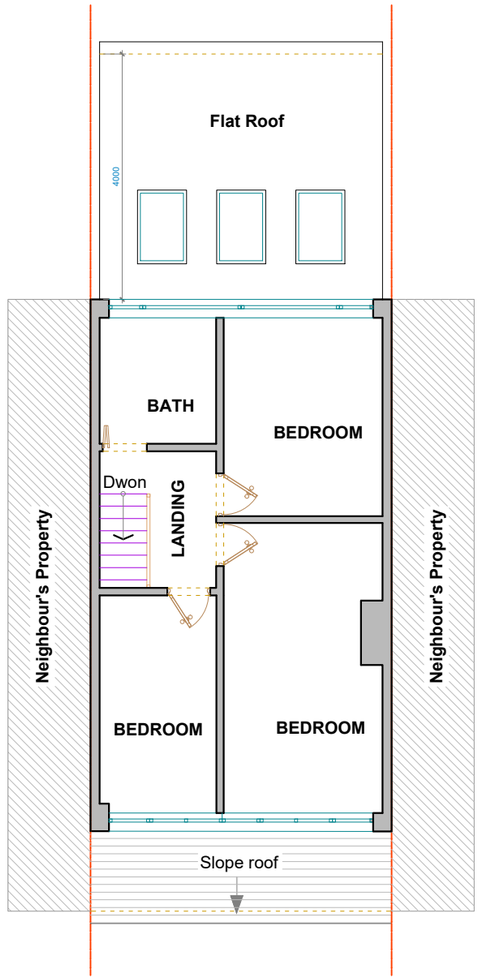

2 PROPOSED FIRST FLOOR PLAN
SCALE 1:100 @ A3

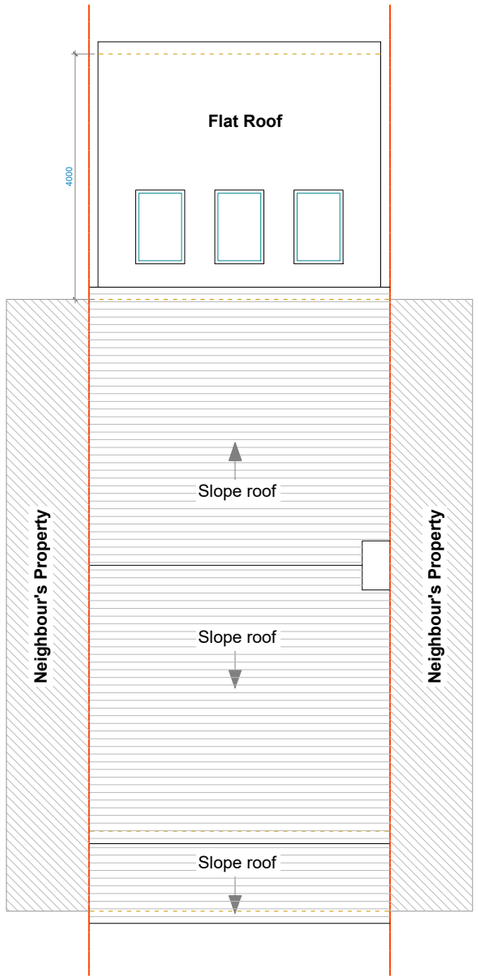

3 PROPOSED ROOF PLAN
SCALE 1:100 @ A3

0 1 2 3 4 5 10M

General Notes:

All dimensions are in millimeters unless noted otherwise.
All dimensions to be verified on site.
For any discrepancies and omissions,it is recipient's responsibility to verify the same specifically with the designer.
The copyright of this drawing is held by ALL1HOUSE. No unauthorized use or copies are permitted without our consent.

www.all1house.com
Phone: 020 71128214

Client
Manpreet

Project Title
Proposed Rear Extension

Project Address
@167 Brenan Rd-Tilbury
RM18 8BA-UK

Drawing Title
PROPOSED DRAWINGS

Scale		A3
1:100		
Date 18/08/2021	Drawn	Checked SZ
Drawing No. A1H 21/BR/005		Rev 00