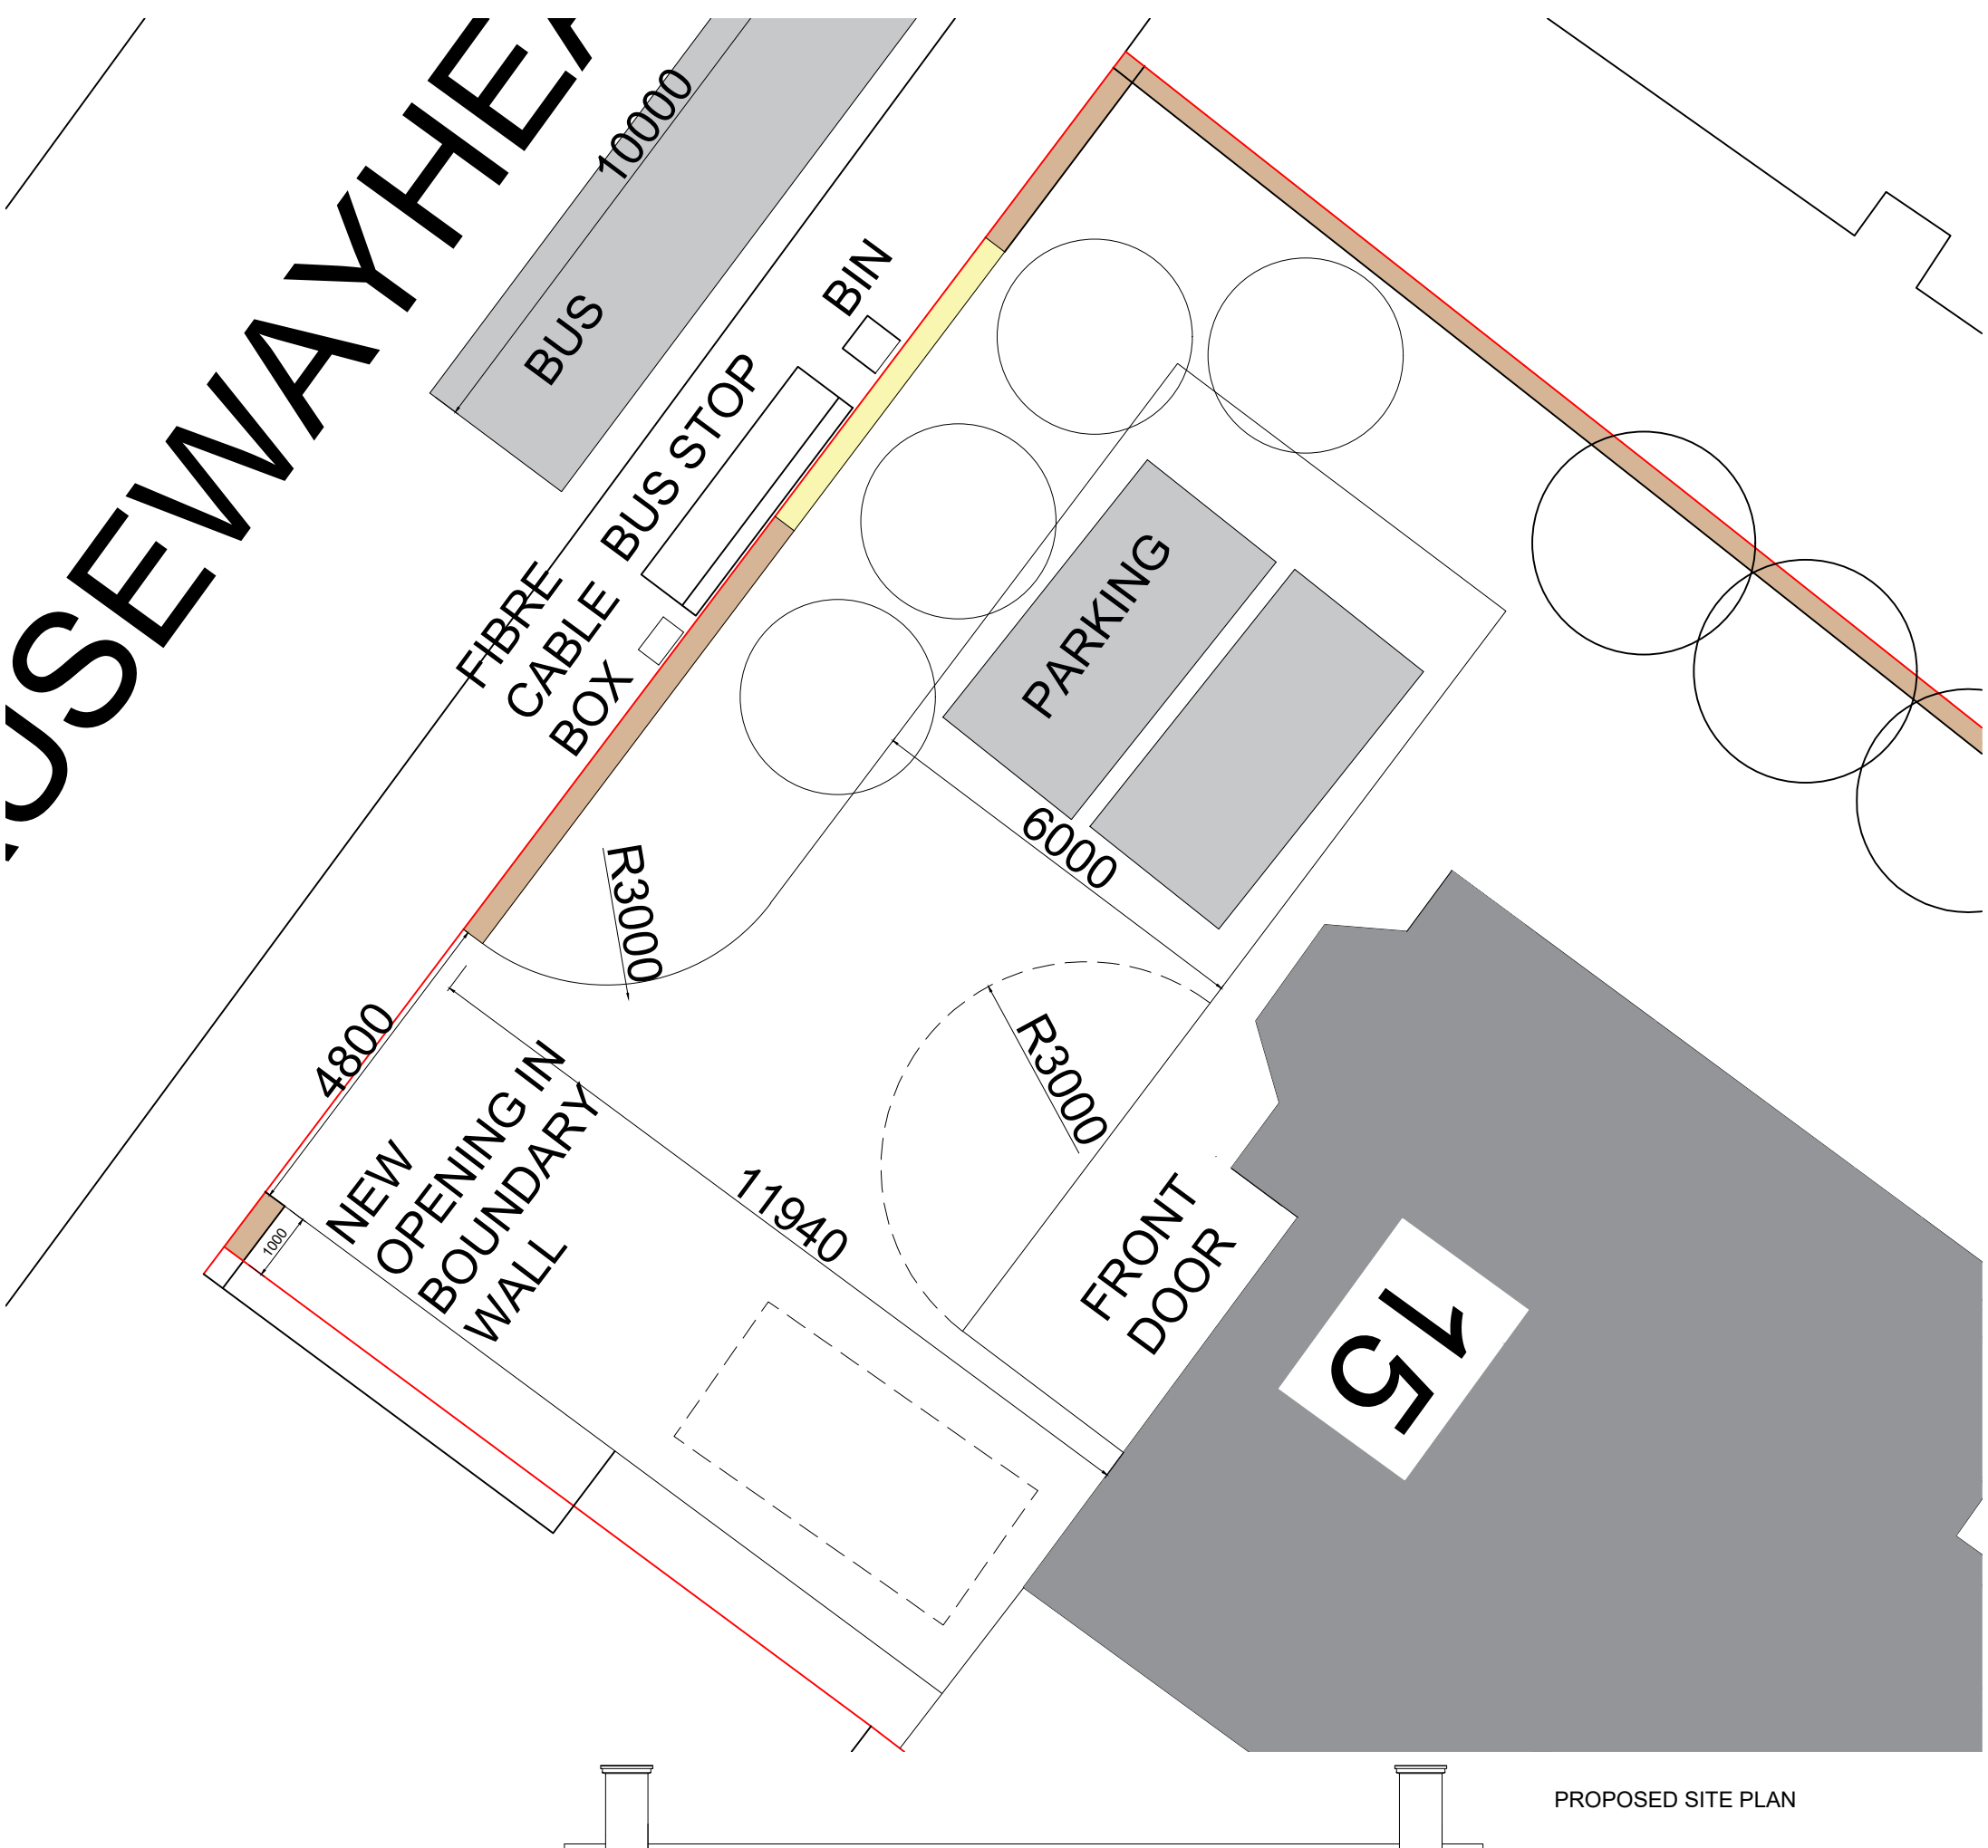

PROPOSED SITE PLAN

PROPOSED ELEVATION

SCALE IN METERS 1:100

0 1 2 3 4 5 6 7 8 9 10

DR AND DR WILLIAMS

PROPOSED
REPOSITIONING OF EXISTING ACCESS

15 CAUSEWAYHEAD ROAD, STIRLING

PROPOSED PLAN AND ELEVATION

T SQUARE ARCHITECTS

Architecture - Design - Planning

39 Allanvale Road
Bridge of Allan
Stirling
FK9 4PA

Mob: 07596906412

E-mail:claire.gibbons@tsquare-architects.co.uk Web:www.tsquare-architects.co.uk

scale	date	drawn:	status:
1:100	18.09.21	CG	P

proj no.	Dwg no.	REV
2020-834	T202	-