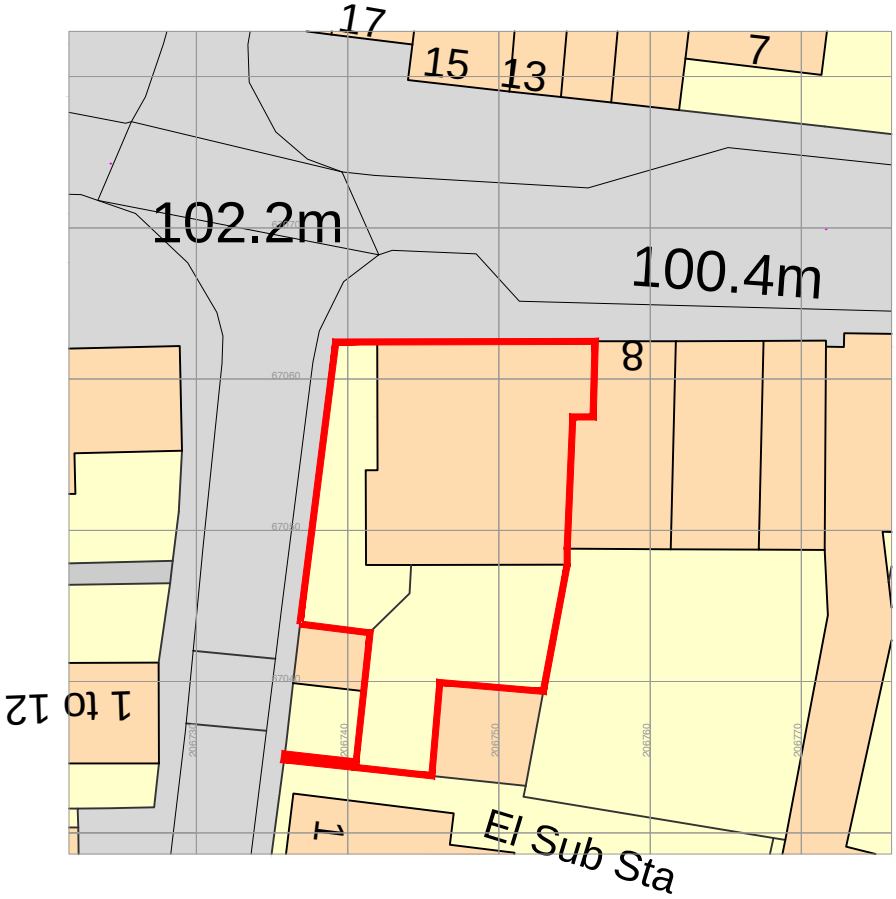

Ordnance Survey, (c) Crown Copyright 2021. All rights reserved. Licence number 100022432

01 Site Location Plan

Scale 1:500

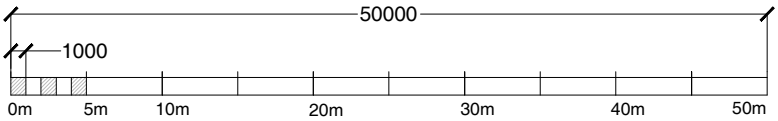

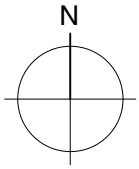

Le Page Architects

© Le Page Architects Limited, Plumer House, Tailyour Road, Crownhill, Plymouth, PL6 5DH

Tel: +44 (0)1752 849 880

Email: enquiries@lepagearchitects.com
Web: http://www.lepagearchitects.com

Client	intoBodmin
Project Name	Old Bodmin Library -
Drawing	Site Location Plan -
Scale	1:500 @ A3
Drawn by	OS Map/CS
Date	04th August 2021
Checked by	ALP
	Aug 2021
Project No.	J20/012
Drawing No	AL.01
Revision	-