Existing Plans

EXISTING GROUND & FIRST FLOOR LAYOUT 1:100

EXISTING SOUTH ELEVATION 1:100

EXISTING WEST ELEVATION 1:100

EXISTING NORTH ELEVATION 1:100

Proposed Plans

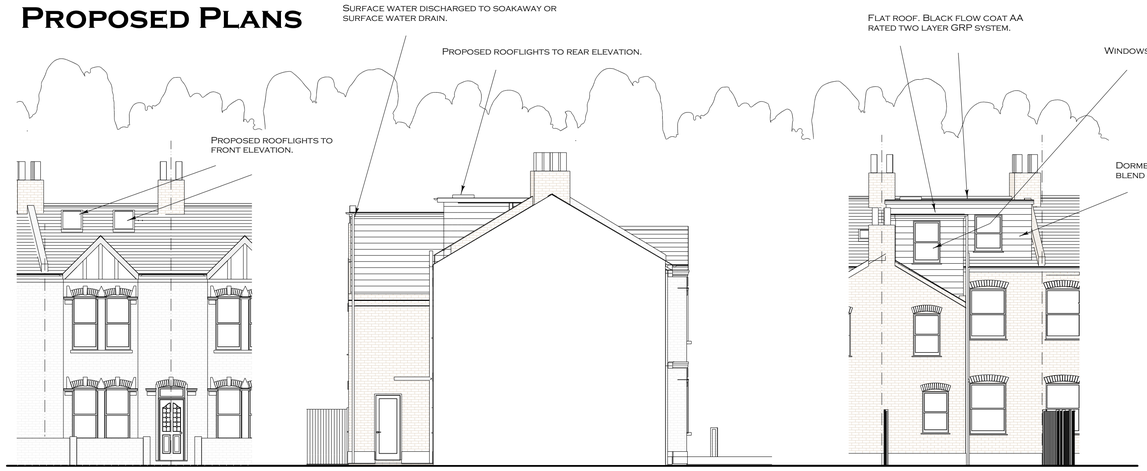

PROPOSED SOUTH ELEVATION 1:100

PROPOSED EAST ELEVATION 1:100

PROPOSED NORTH ELEVATION 1:100

AERIAL PHOTO

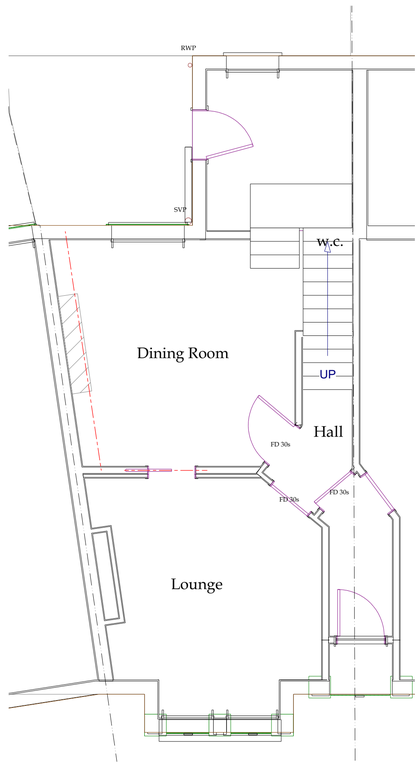

PROPOSED GROUND FLOOR LAYOUT 1:50

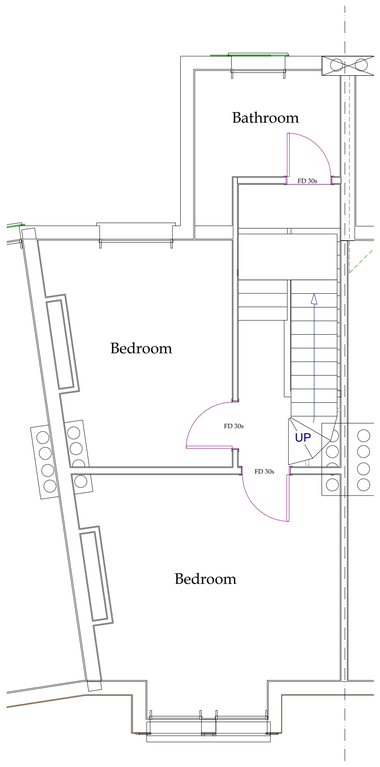

PROPOSED FIRST FLOOR LAYOUT 1:50

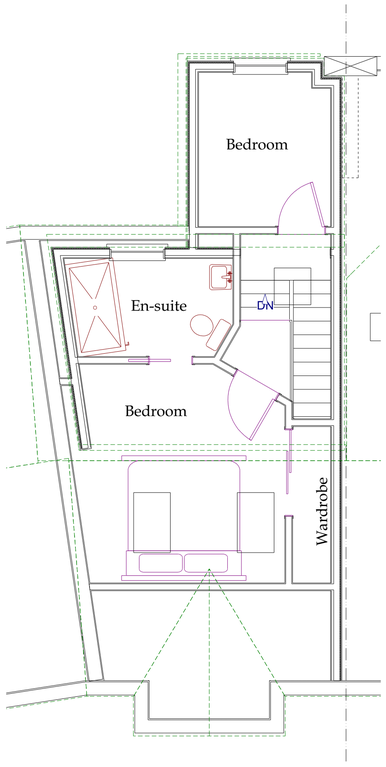

PROPOSED SECOND FLOOR LAYOUT 1:50

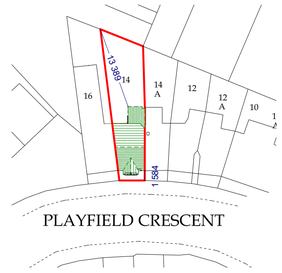

EXISTING SITE & ROOF PLAN 1:500

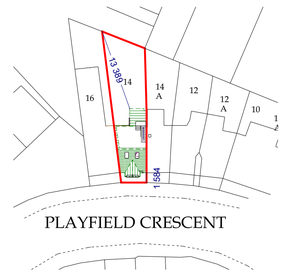

PROPOSED SITE & ROOF PLAN 1:500

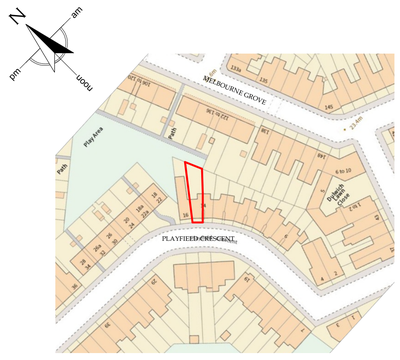

SITE LOCATION 1:1250

Notes

This drawing may not be copied, reproduced for any reason whatsoever without written permission from The Draughtsman.
All dimensions should be checked on site. Any errors should be reported to The Draughtsman immediately.

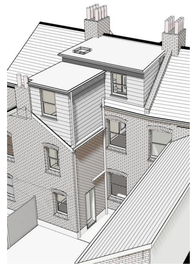

PROPOSED IMAGE

Scale 1:50 & 1:100

Process
Planning Permission

The Draughtsman
Architectural
E-mail:- nick@thedraughtsman.co.uk
Web:- www.thedraughtsman.co.uk

Drawn By
N. Kenney
01702 295653

Client
Miss Carter & Mr Drake

Site Address
14 Playfield Crescent
London
SE22 8QS

Development
Proposed Rear Facing Dormer, Upper Storey Rear Extension and Loft Conversion.

Drawing Title
Existing & Proposed Layout & Elevations

Scale Sheet A1	Date
1:500, 1:50 & 1:100	27/07/2021

Dwng No	Rev
PC/NAK/01	A

Job No 1082

partner LABC