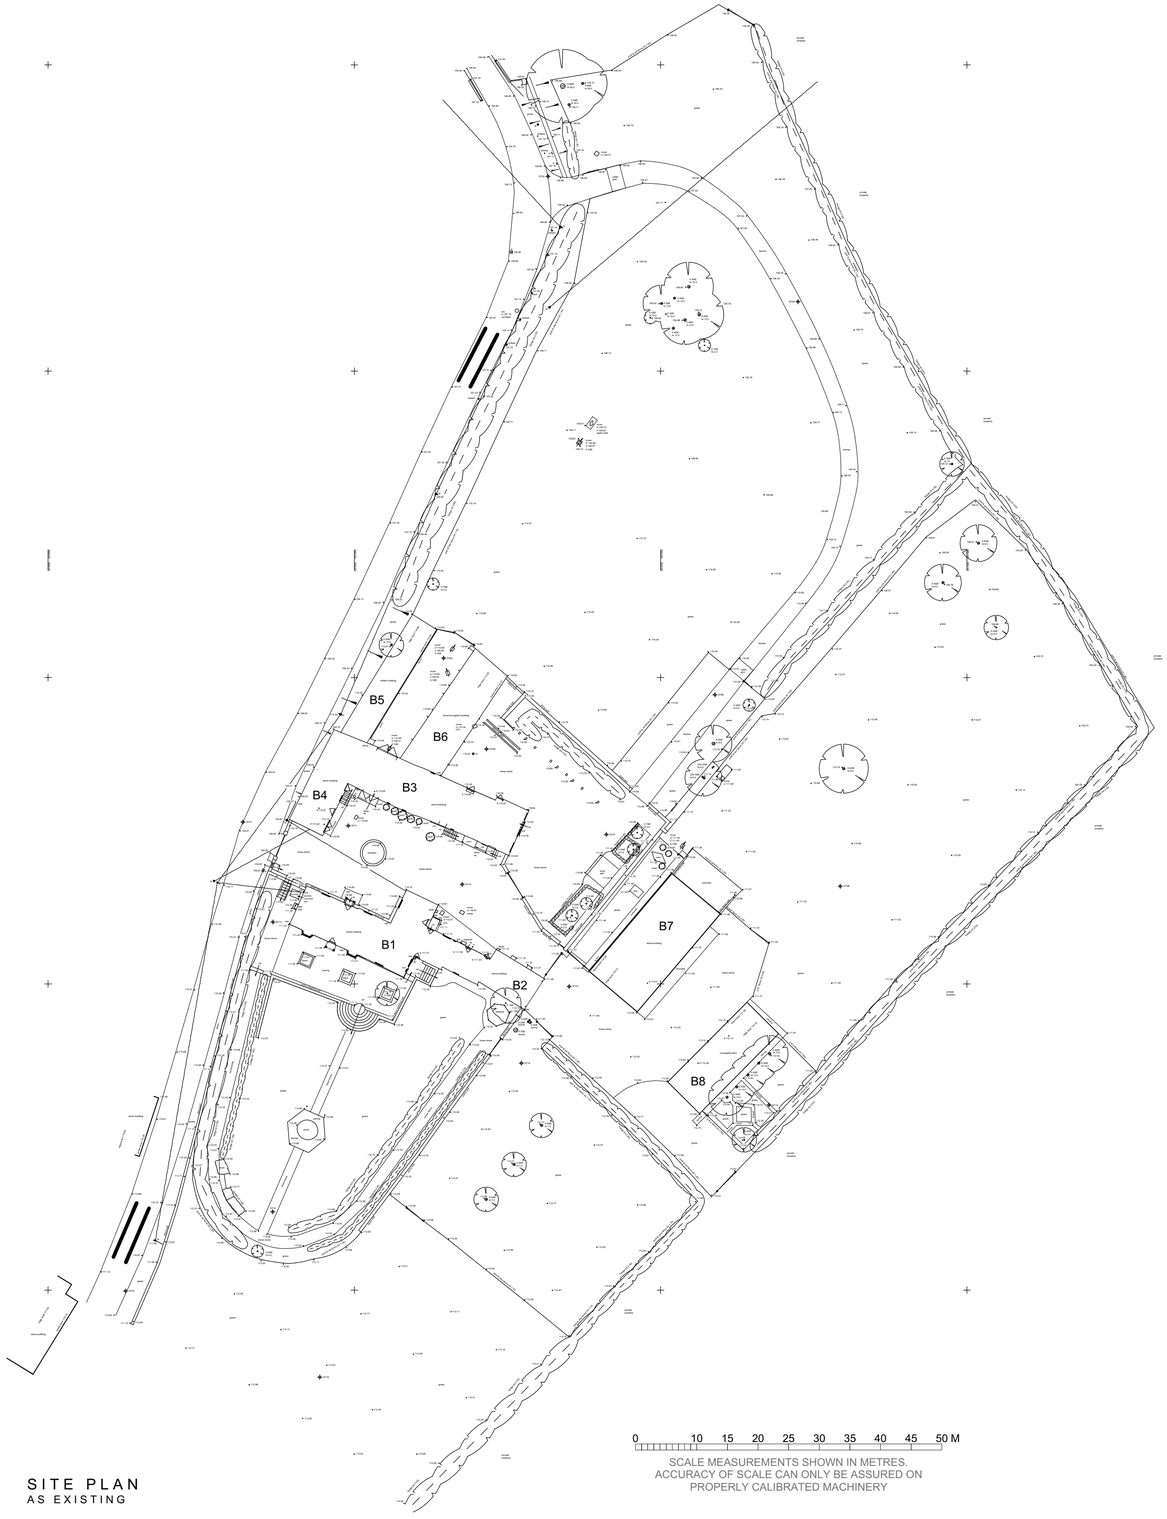

SITE PLAN
AS EXISTING

0 10 15 20 25 30 35 40 45 50 M

SCALE MEASUREMENTS SHOWN IN METRES.
ACCURACY OF SCALE CAN ONLY BE ASSURED ON
PROPERLY CALIBRATED MACHINERY

N

© Copyright

PLANNING NOTES
-

DEMOLITION NOTES
-

CONSTRUCTION NOTES
-All dimensions must be checked on site and not scaled from this drawing

MAINTENANCE NOTES
-

Revisions

VERITY & BEVERLEY
ARCHITECTS DESIGNERS

The Coach House I 4 The Chipping I Tetbury I Glos. I GL8 8ET
Telephone 01666 503516 I www.verity-beverley.co.uk

OLD FOXCOTE FARMHOUSE
FOSCOT

PROPOSED ALTERATIONS & EXTENSION

SITE PLAN
AS EXISTING

Scale: 1:500	19.1436/201
Date: 22.03.19	
Drawn: ML	Revision
Size: A1	