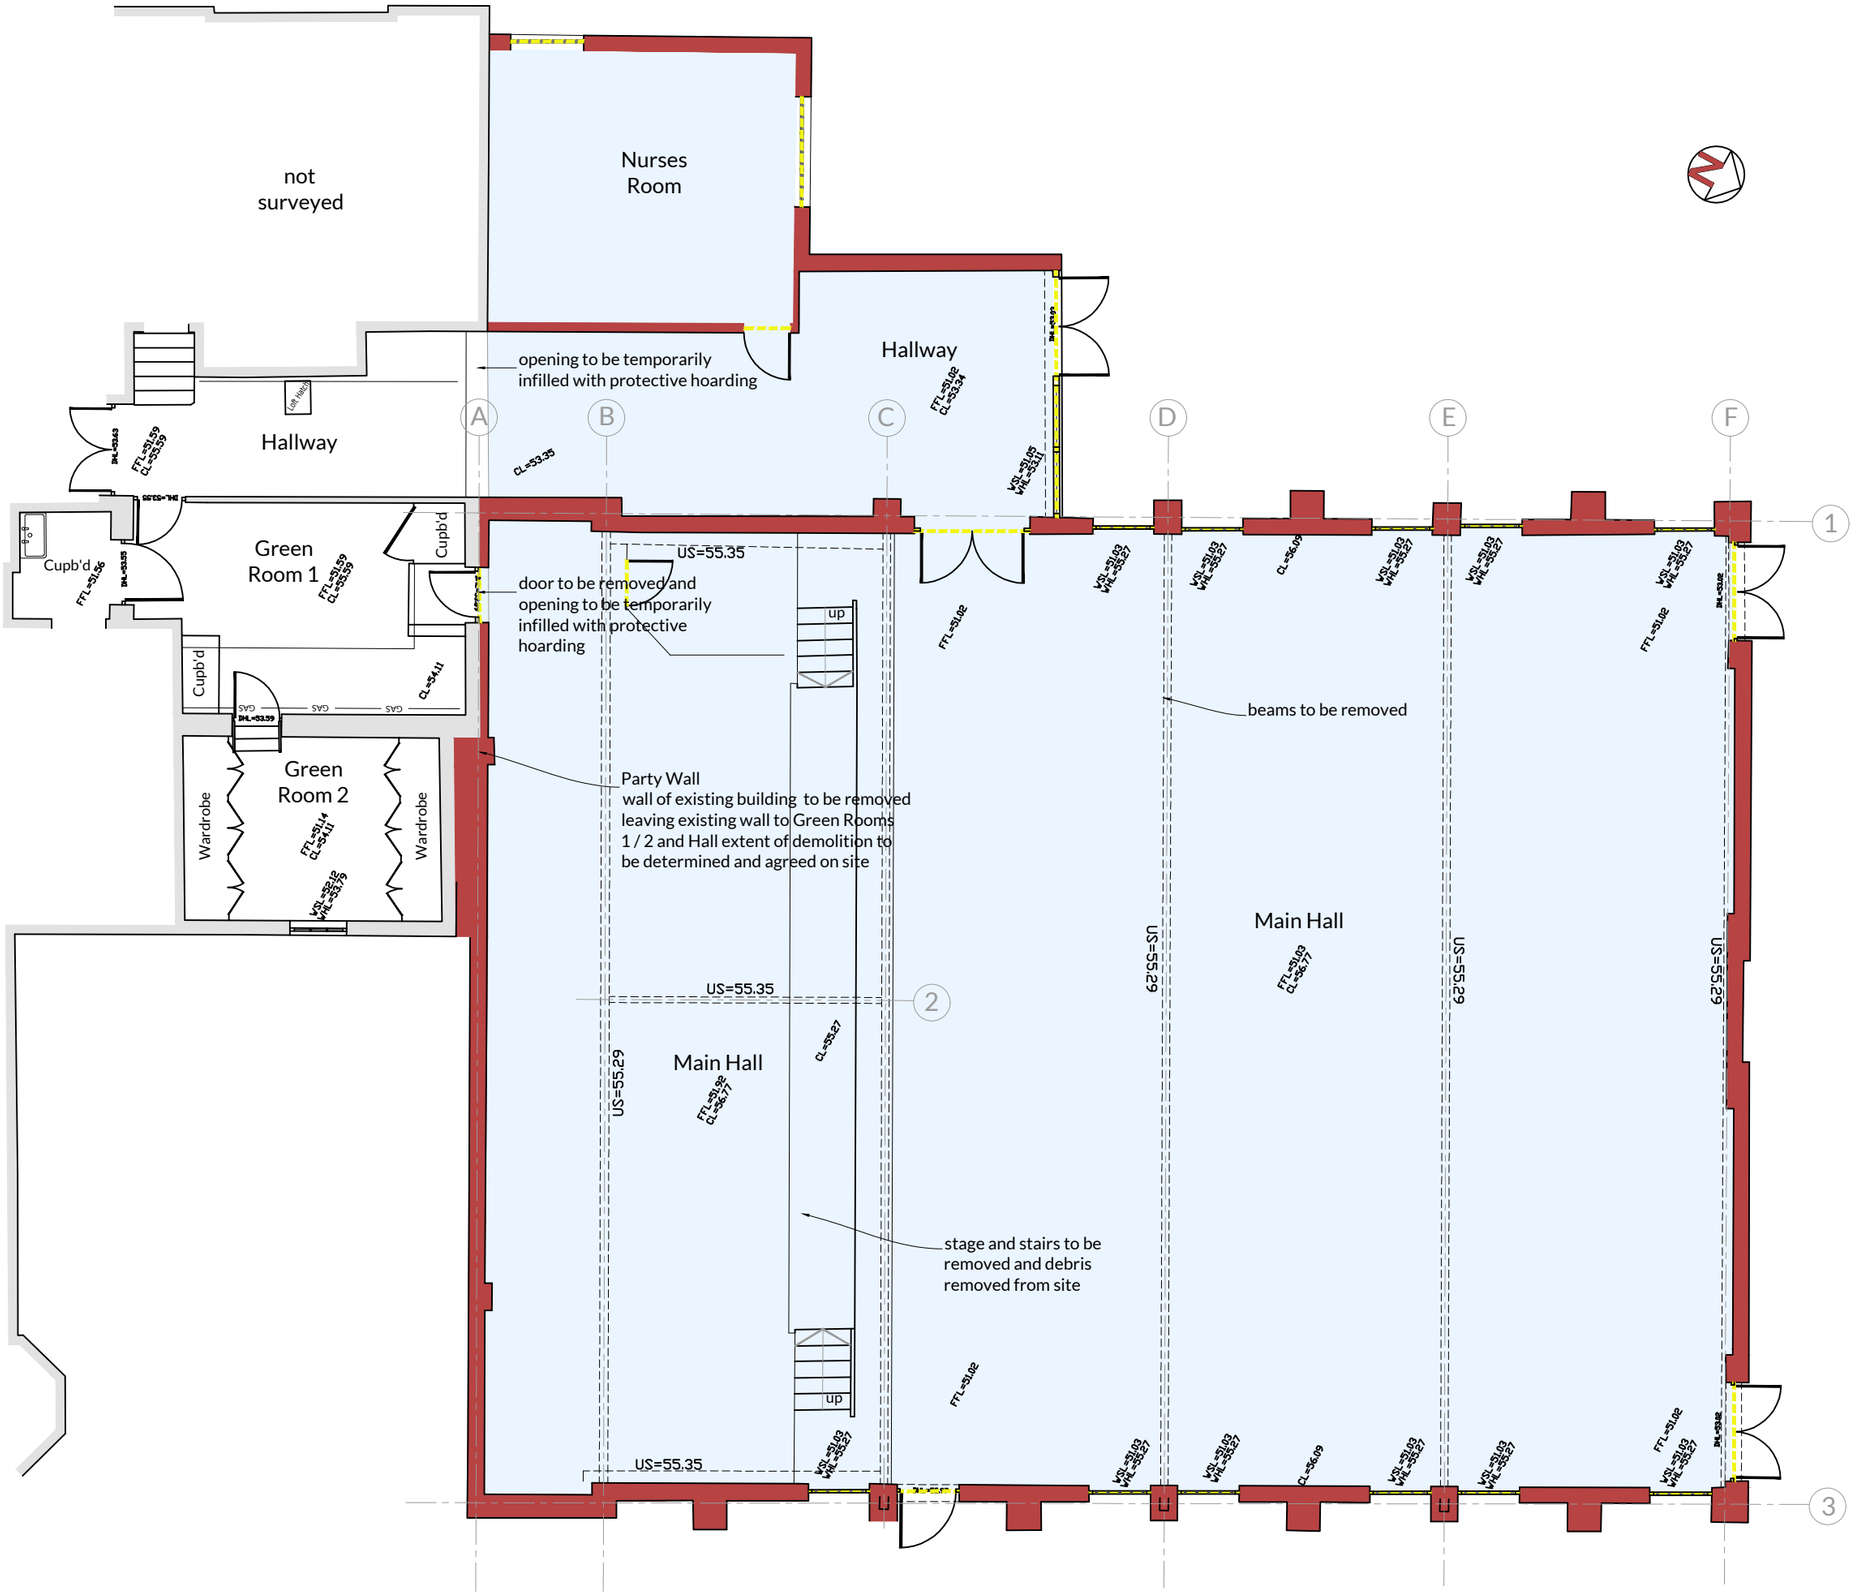

This drawing and the copyrights and patents therein are the property of DMP LLP and may not be used or reproduced without consent.

This drawing is to be read in conjunction with all relevant consultants and/or specialist's drawings/documents and any discrepancies or variations are to be notified to DMP LLP before the affected work commences.

A3

KEY

- existing masonry walls to be demolished and debris removed from site
- existing roof, flooring and fit out to be removed and debris removed from site all services to be safely capped off and made safe
- existing doors and windows to be removed and removed from site
- existing walls to remain

Revision A 14.09.21 Windows added to Nurses room CAH JRW

DMP
79 High Street
Tunbridge Wells
Kent
TN1 1XZ
01892 534455
dmp@dmp-llp.co.uk
www.dmp-llp.co.uk

Client.
West Heath School

Address.
West Heath School
Ashgrove Road
Sevenoaks

Project.
Assembly Hall Demolition

Title.
Ground Floor Plan
Proposed Demolition

Purpose of Issue.
PLANNING

Scale.	D	C	Date.
1:100 @ A3	CAH	JRW	10.08.21

Job No.	Drawing No.	Revision.
57172	PL 208	A