FRONT ELEVATION

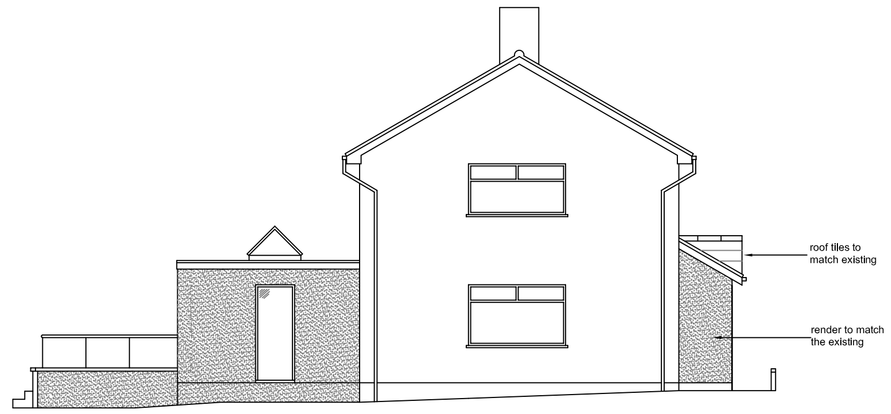

WEST ELEVATION

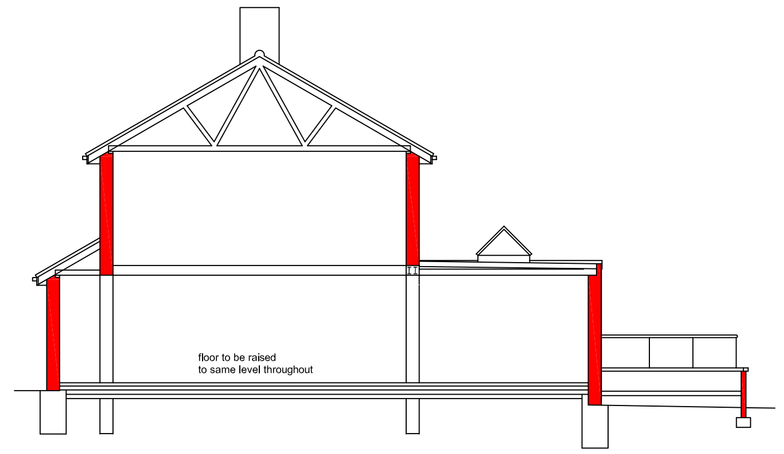

CROSS SECTION

HEALTH + SAFETY

The contractor is to exercise all reasonable care for the health, safety and welfare of himself and of any and all employees and for all occupants remaining in the premises during the carrying out of the works and with any other parties who may at different times be affected by the contractors actions or omissions.

REAR ELEVATION

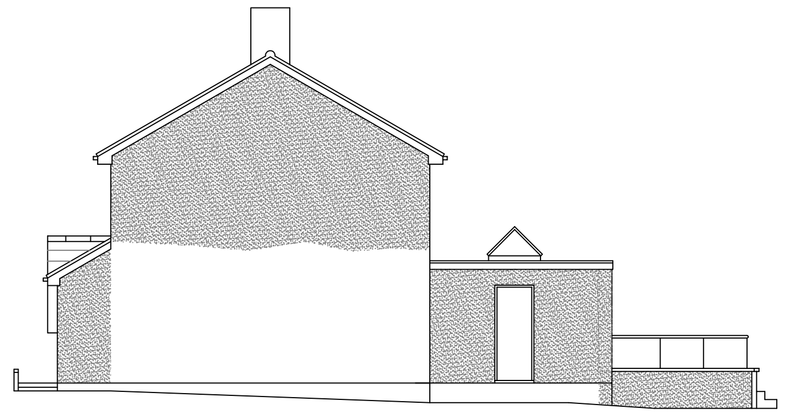

EAST ELEVATION

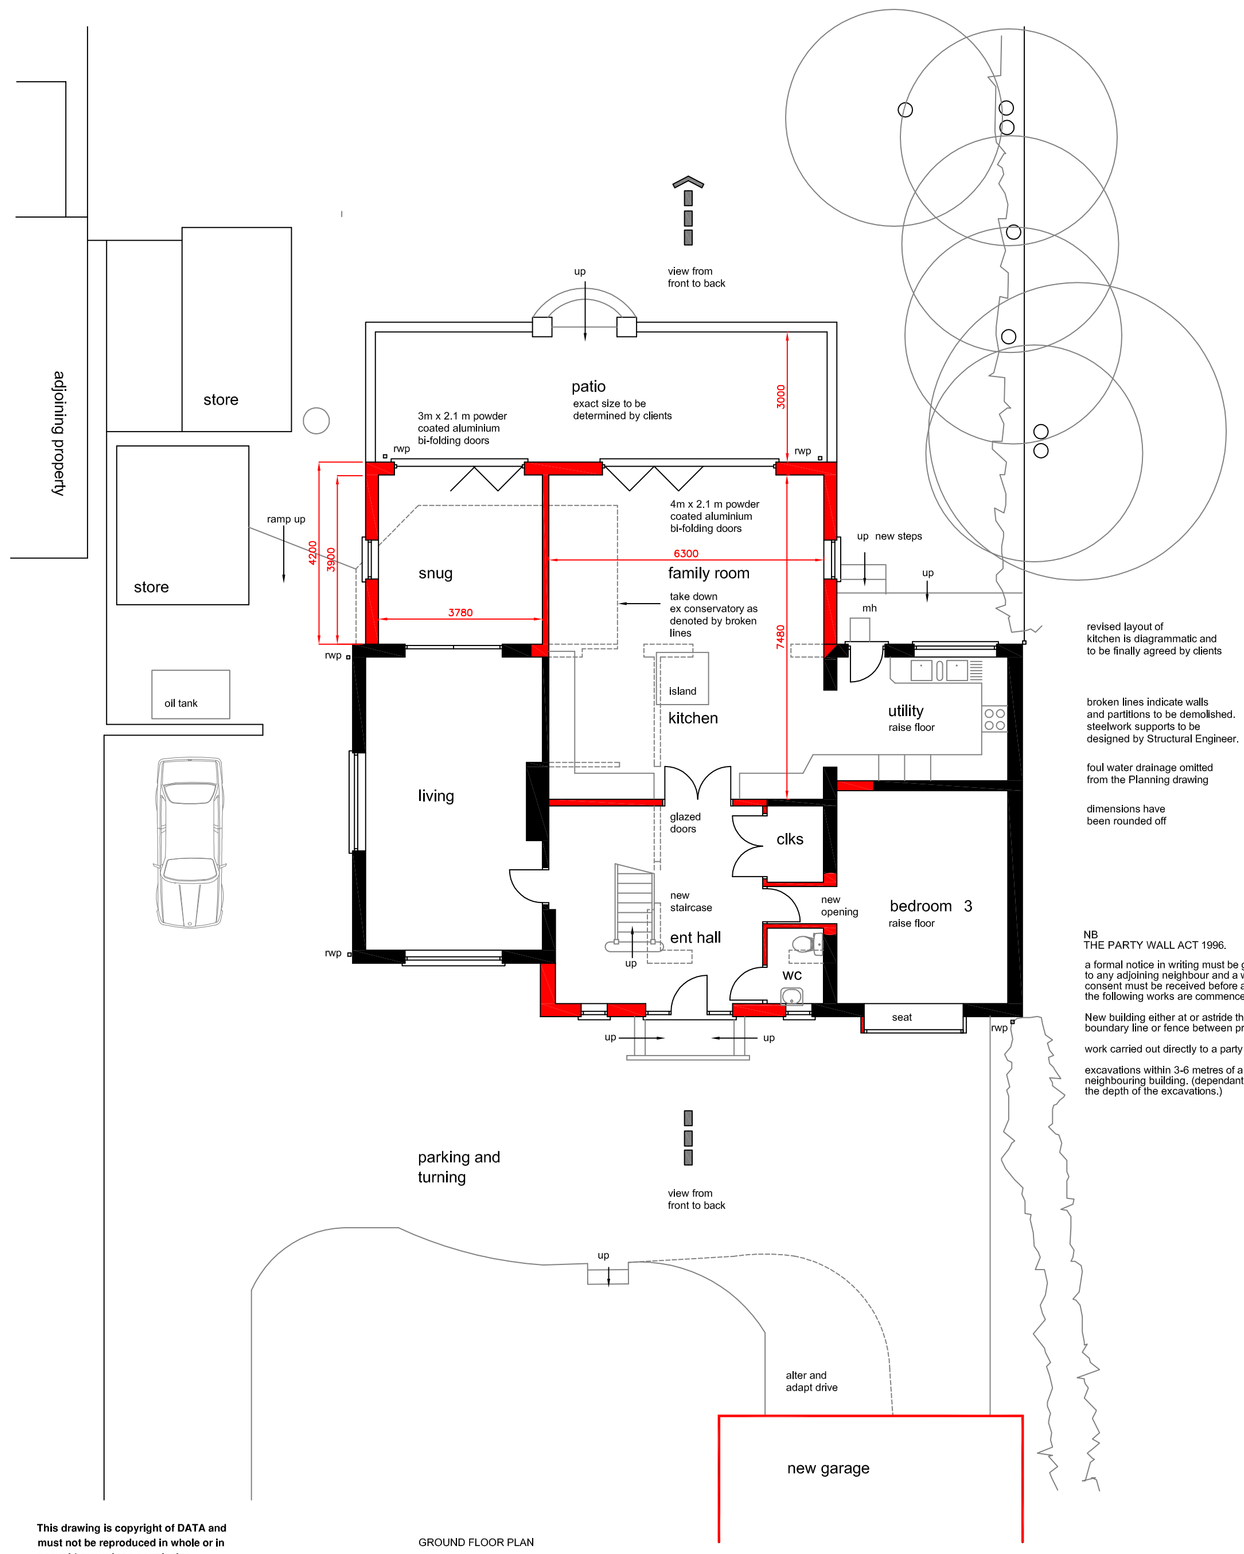

GROUND FLOOR PLAN

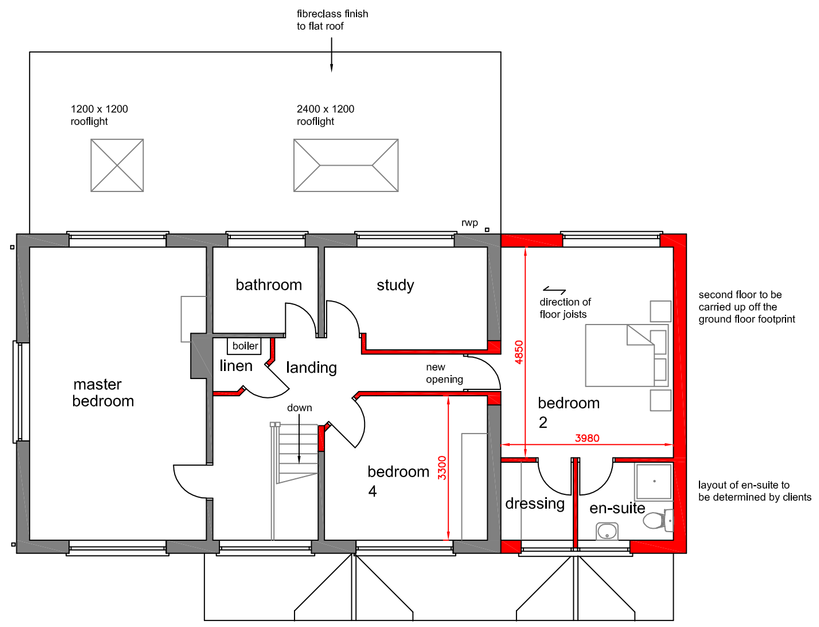

FIRST FLOOR PLAN

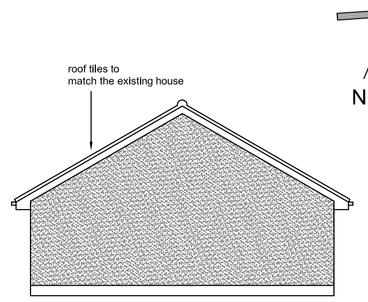

SOUTH ELEVATION

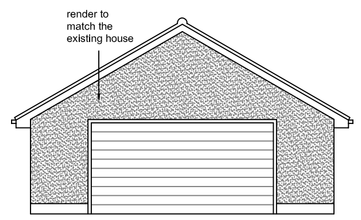

FRONT ELEVATION

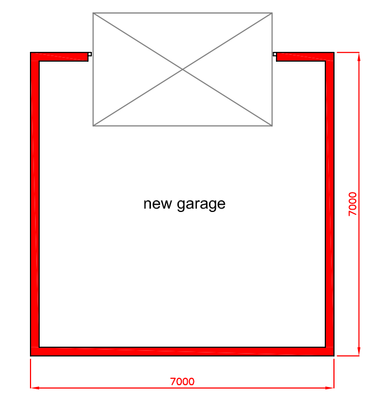

EAST ELEVATION

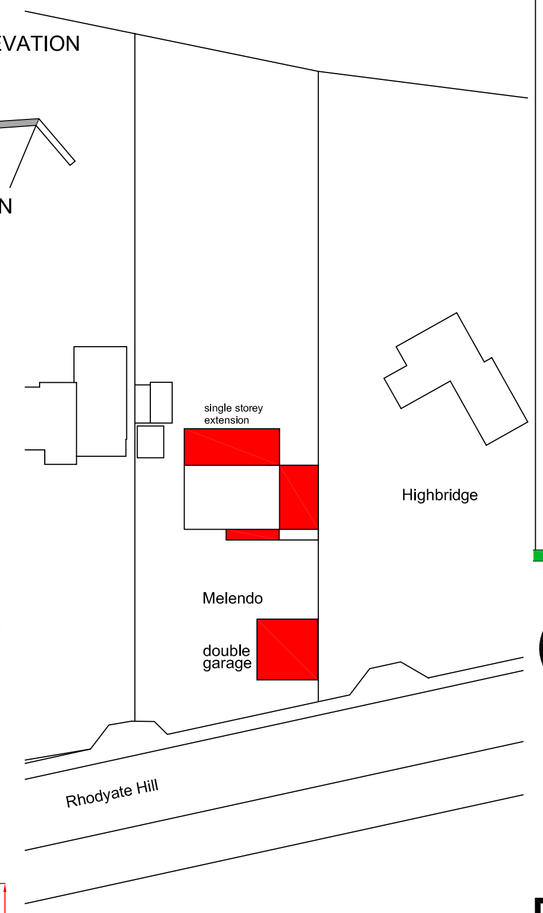

1:500 BLOCK PLAN

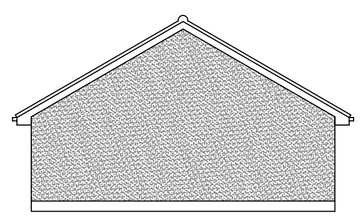

EAST ELEVATION

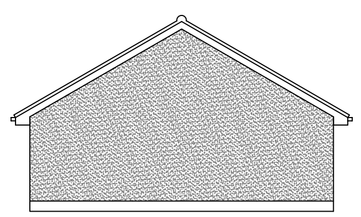

WEST ELEVATION

NEW GARAGE

data DESIGN
26 Edward Road. Clevedon. North Somerset
BS21 7DS
Tel: (01275) 873972. Mobile: 07900 953792
Email: Barbara@datadesign - admin. co. uk
b.j.d. M.C.I.A.T. registration No 014765
CIAT
data DISABILITY AWARENESS + TOTAL ACCESS SOLUTIONS

PROPOSED ALTERATIONS AT:
MELENDO. RHODYATE HILL.
CONGRESBURY.BS49 5AJ.
FOR; MR. AND MRS.R. STUCKEY.

AS PROPOSED

date: July 2021	scale 1:100
drawn: BJD	job no: 21/2551/02
Rev: A	

This drawing is copyright of DATA and must not be reproduced in whole or in part without written permission.