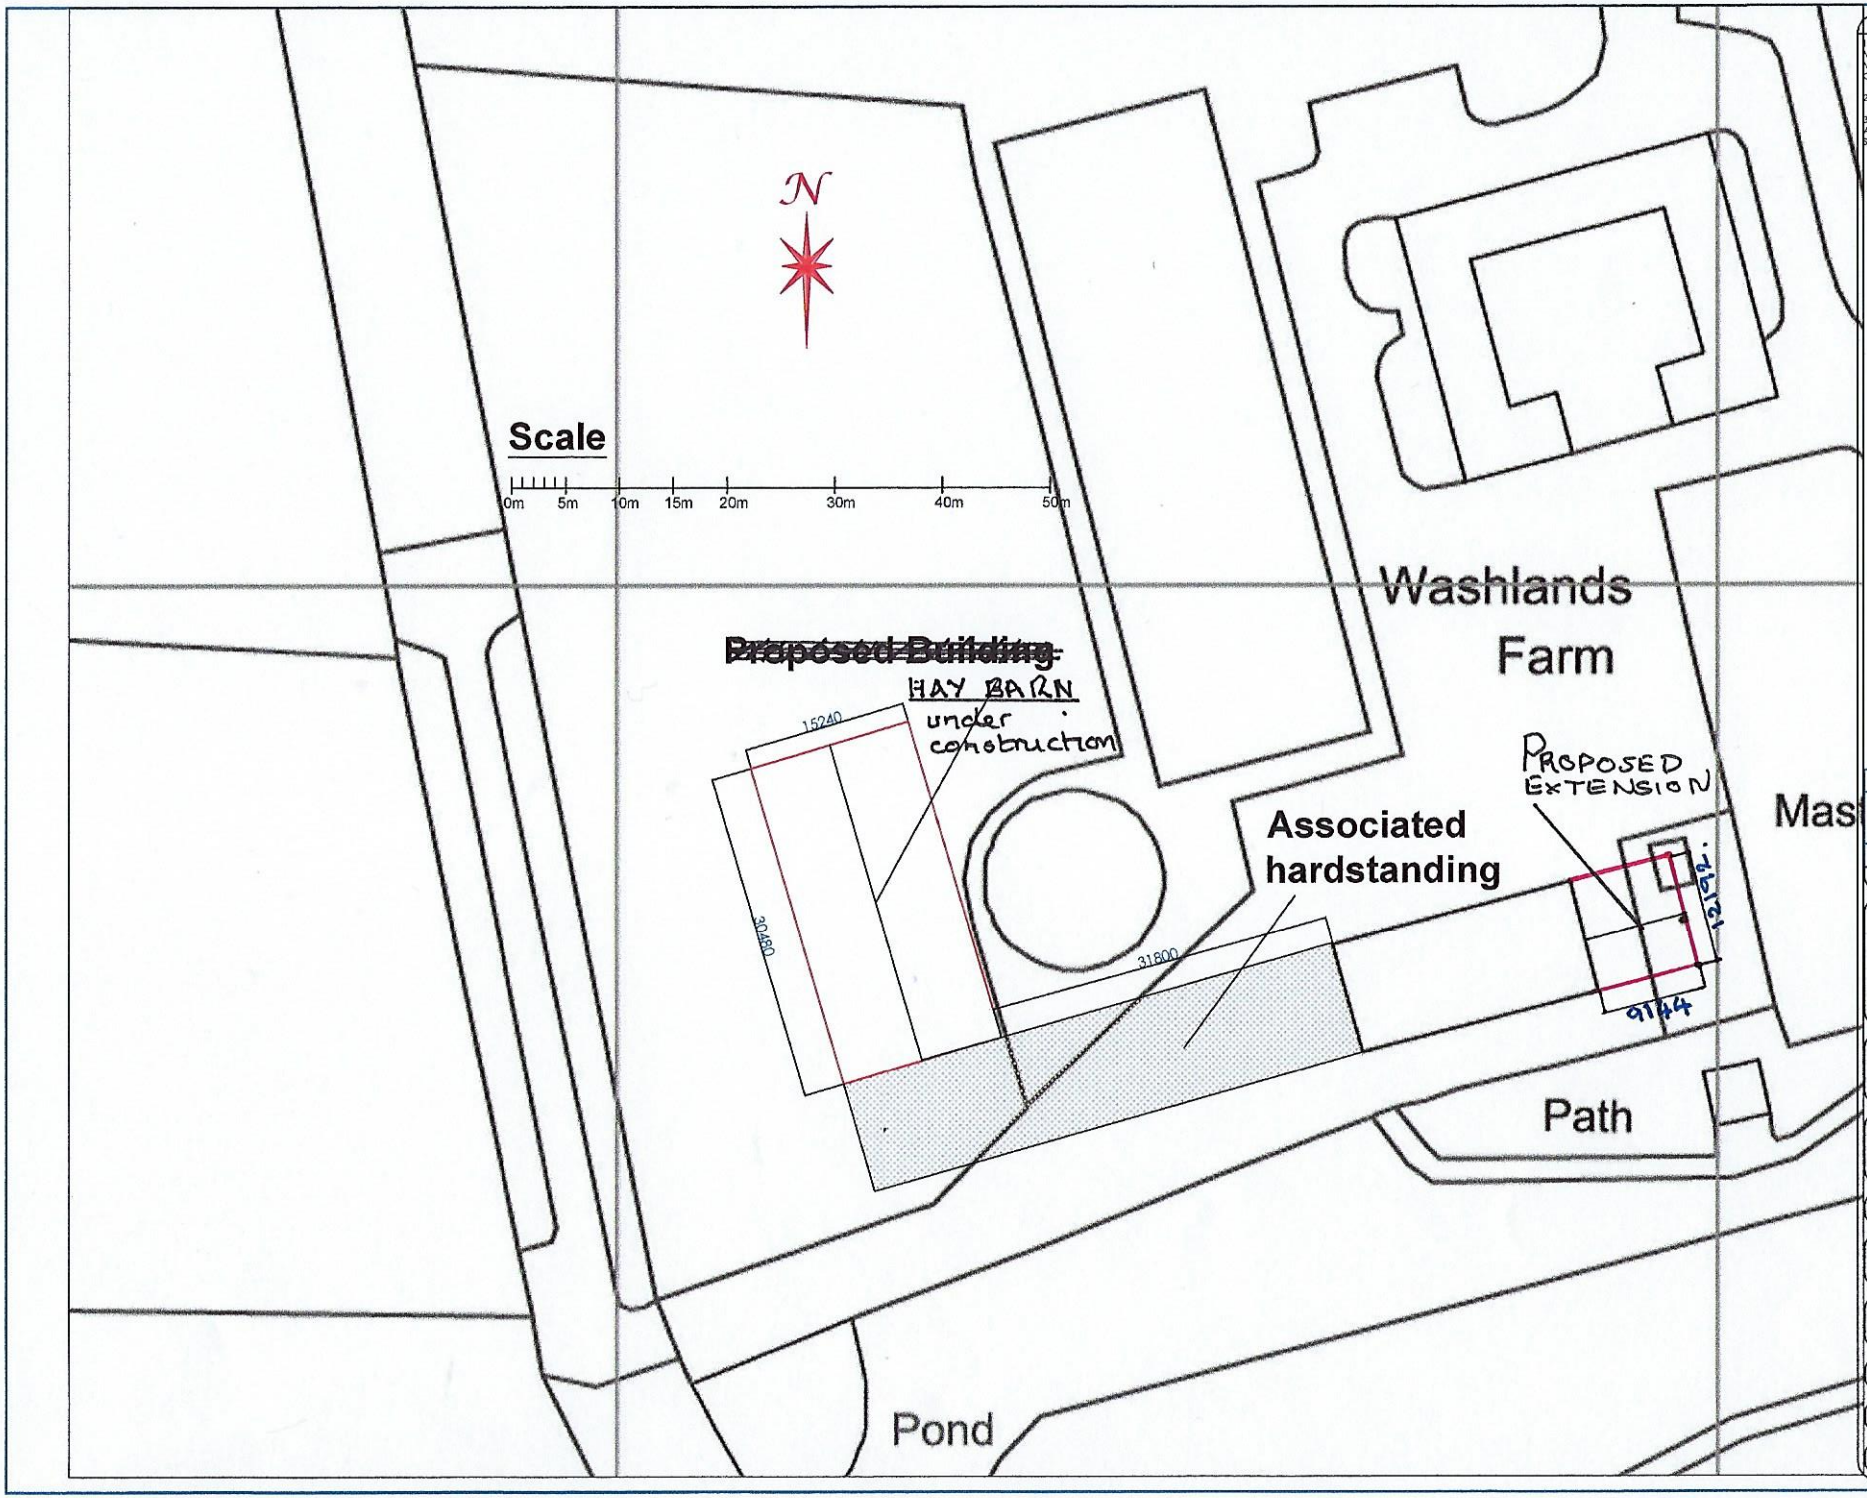

1. THE COPYRIGHT OF THIS DRAWING
MAY NOT BE REPRODUCED IN WHOL
MANUFACTURE OF ANY ARTICLE WIT
COPYRIGHT HOLDERS.

2. WORK TO FIGURED DIMENSIONS O

3. THIS DRAWING IS TO BE READ IN C
ARCHITECTS, SERVICE ENGINEER'S A
SPECIFICATIONS.

REV.	DESCRIPTION:
C	
B	
A	

Planatron

CLIENT: Mr G Stubbs
Wash Lands Farm
Sible Headingham
Essex, CO9 3LE

ARCHITECT: Planatron
Shrayley Brook Ro
Halmerend
Stoke-on-Trent, ST

DRAWN: ST
CHECKED: ST

PROJECT NAME: Proposed p
Hay and Str

DRAWING TITLE: Block Plan

SCALE: 1:500

PROJECT NO: GS0066621

DRAWING NO: ST2