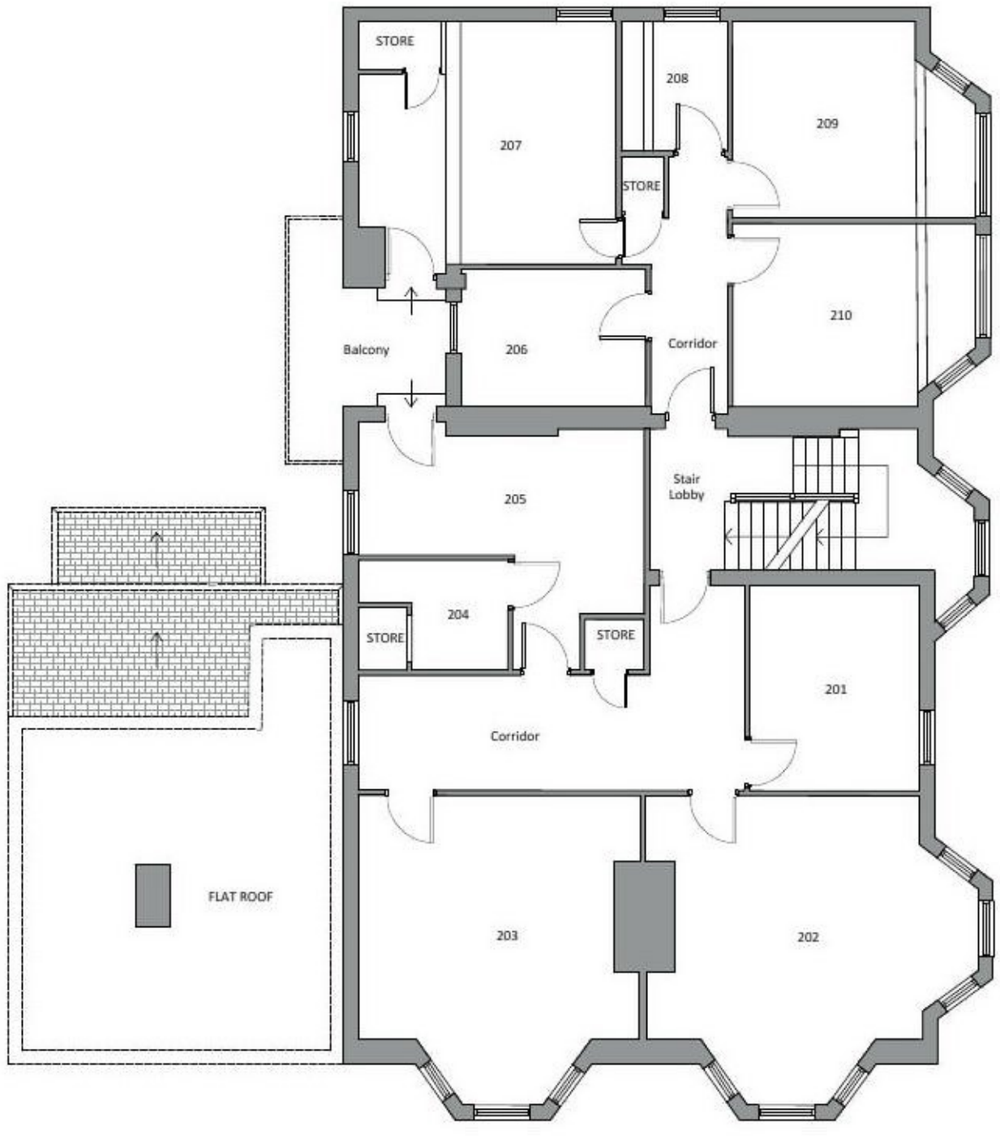

Proposed Second Floor Plan
SCALE 1:100 @ A3

1:100 | 1m | 2 | 3 | 4 | 5 | 6 | 7 | 8 | 9 | 10

(NO CHANGES)

N

PROJECT TITLE	93 STATION RD_CLACTON-ON-SEA_ESSEX		
DRAWING TITLE	Proposed Second Floor Plan		
DRAWING No.	P103	REVISION	A
DATE	MAY /2021	STATUS	
JOB No.	5170	SCALE	1:100 @A3
DRAWN	SG	CHECKED	AJB

CHELSEA CONSULTANTS
18 CHELSEA MANOR STREET
LONDON SW3 3UH
[redacted]

NOTES:
Do not scale this drawing.
Chelsea Consultants to be informed of all discrepancies in dimensions.
Contractors to check all dimensions on site.
This drawing and its content remains the copyright of Chelsea Consultants and shall not be copied in any format without written consent.
Chelsea Consultants is a trading name of A J Browne Private Office Ltd.