Front Elevation

Rear Elevation

Side Elevation A

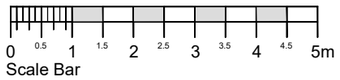

Side Elevation B

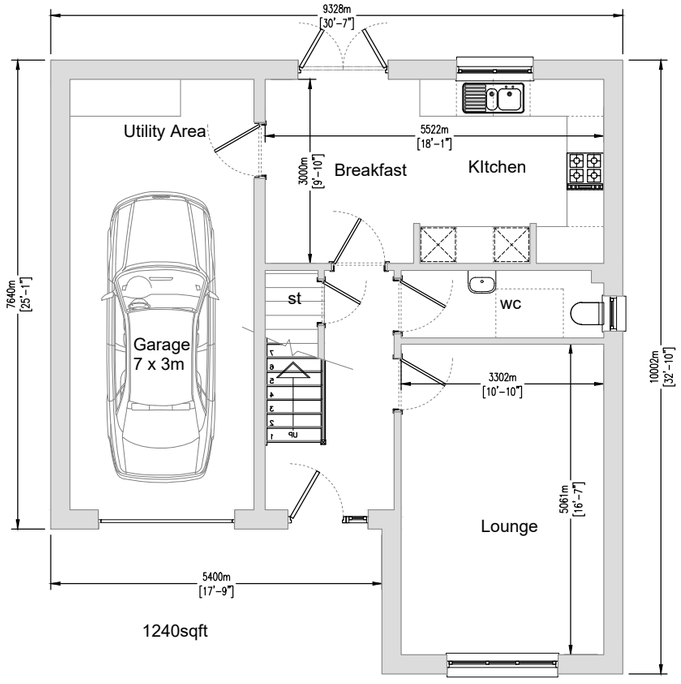

Ground Floor Plan

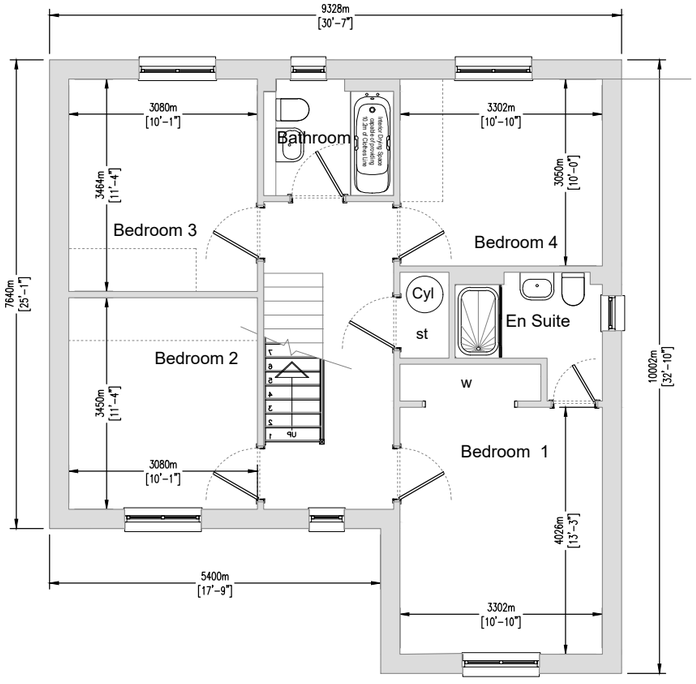

First Floor Plan

Bellway
Bothwell House,
Hamilton Business Park, Caird Street
Hamilton ML3 0QA
Tel: (01698) 447440 Fax: (01698) 447441

Project				Drawing Title	
STANDARD HOUSETYPE				Planning Moray (1240) - Plans and Elevations	
Scale 1:100	Date JAN 20	Drawn tr	Checked	Drawing No. Moray PL 01	Rev.