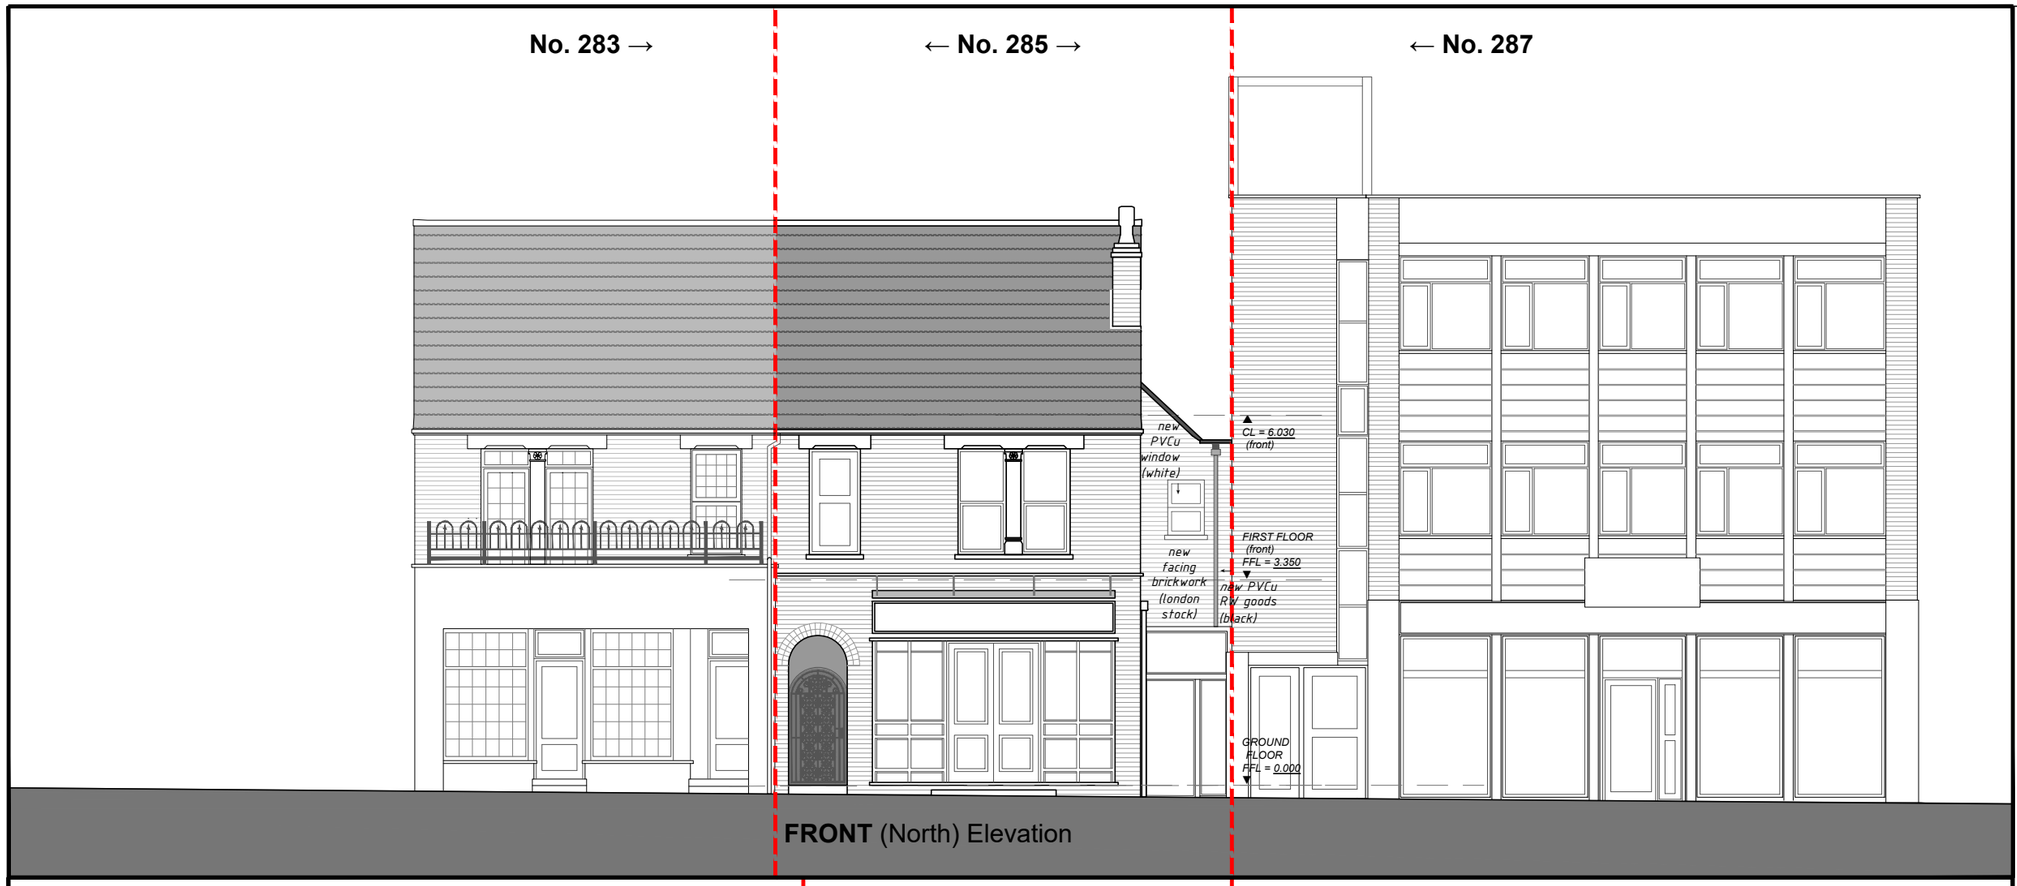

FRONT (North) Elevation

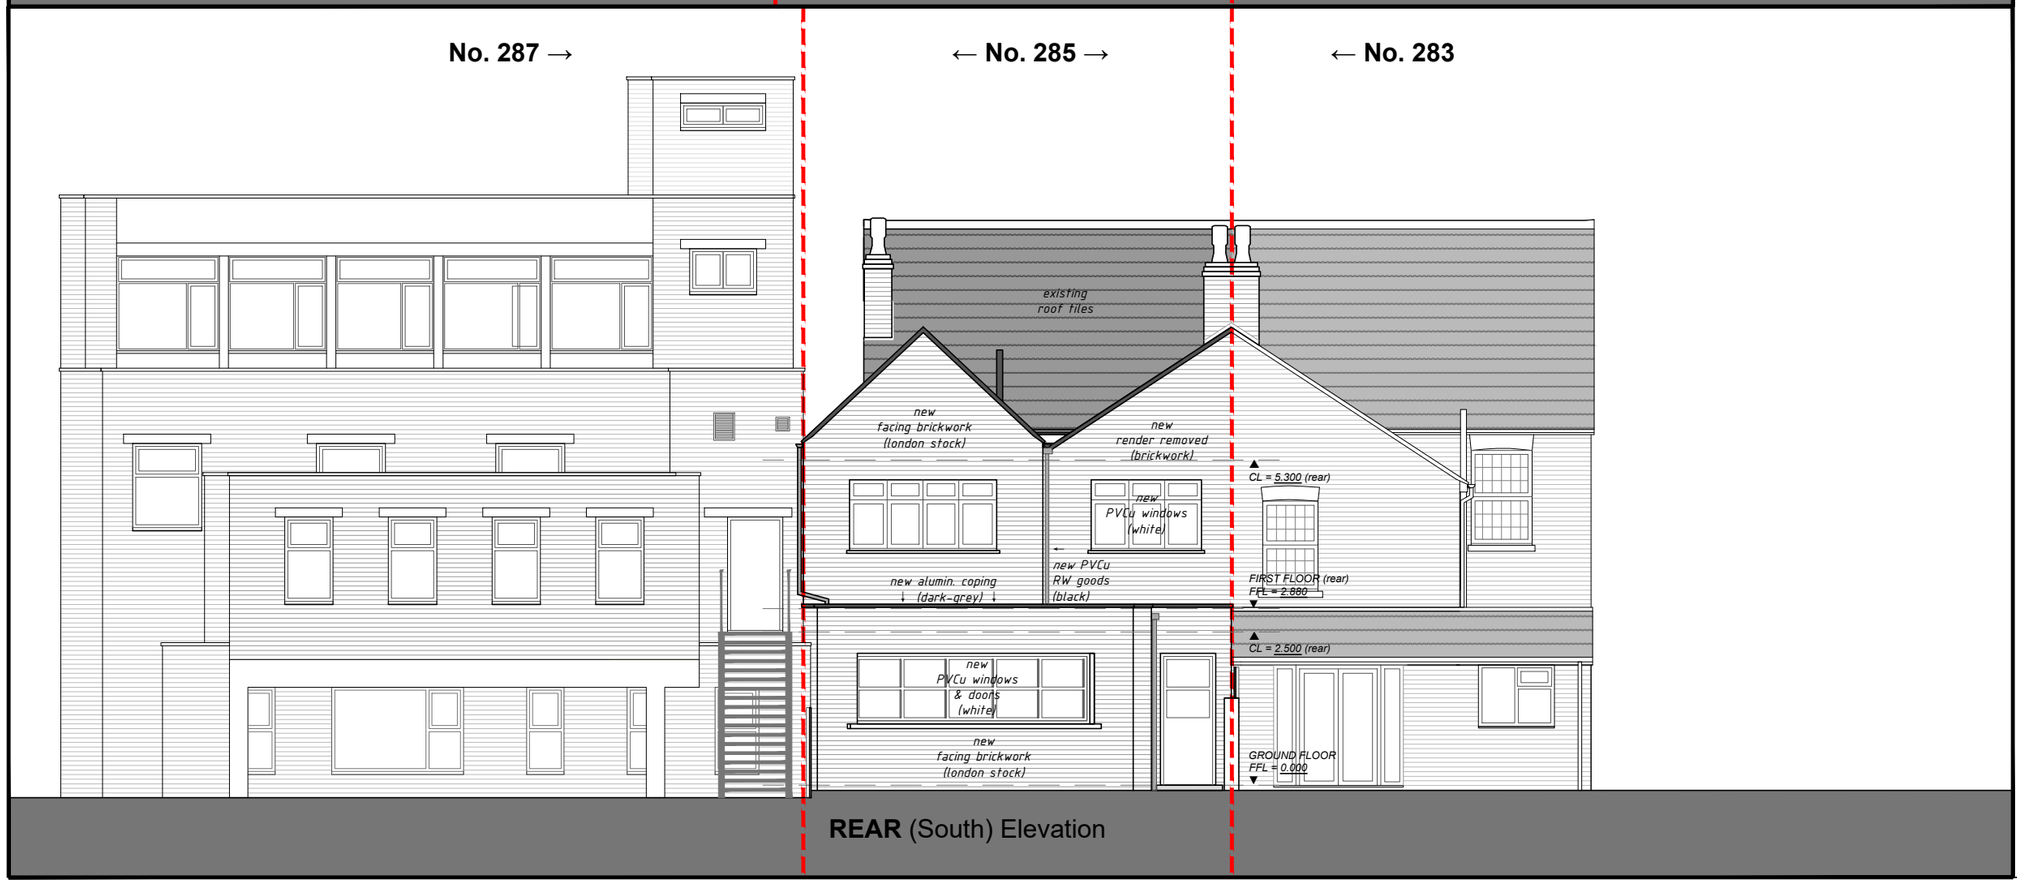

REAR (South) Elevation

NOTES

ALL DIMENSIONS ARE TO BE CHECKED ON SITE

ANY DISCREPANCIES ARE TO BE REPORTED TO THE ARCHITECT BEFORE ANY WORK COMMENCES

THIS DRAWING SHALL NOT BE SCALED TO ASCERTAIN ANY DIMENSIONS WORK TO FIGURED DIMS ONLY

THIS DRAWING SHALL NOT BE REPRODUCED WITHOUT EXPRESS WRITTEN PERMISSION FROM THE ARCHITECT.

0 1 2 3 4 5m

0 5 10 15ft

Scale @ 1:100

Application Site Boundary

rev.	amendments	date
-	First Issue	15.06.21

client

HANBURY BUILDING SERVICES Ltd

project

285 Broadway,
Bexleyheath,
Bexley.
DA6 8DG

drawing title

PROPOSED Elevations of :
FRONT (North) & **REAR** (South)

Brian MacEntee Architecture & Design Ltd
Office 4 Mackintosh House
136 Newport Road
Cardiff
CF24 1DJ
m: +44(0)2920 490237
e: info@bmadltd.co.uk

drawing status

Planning

date	Jun 2021
scale	**1:100@a3**
drawn	RJK
checked	BME

drawing number

BMAD0078 / A3 / 0.810 -