Existing Front Elevation

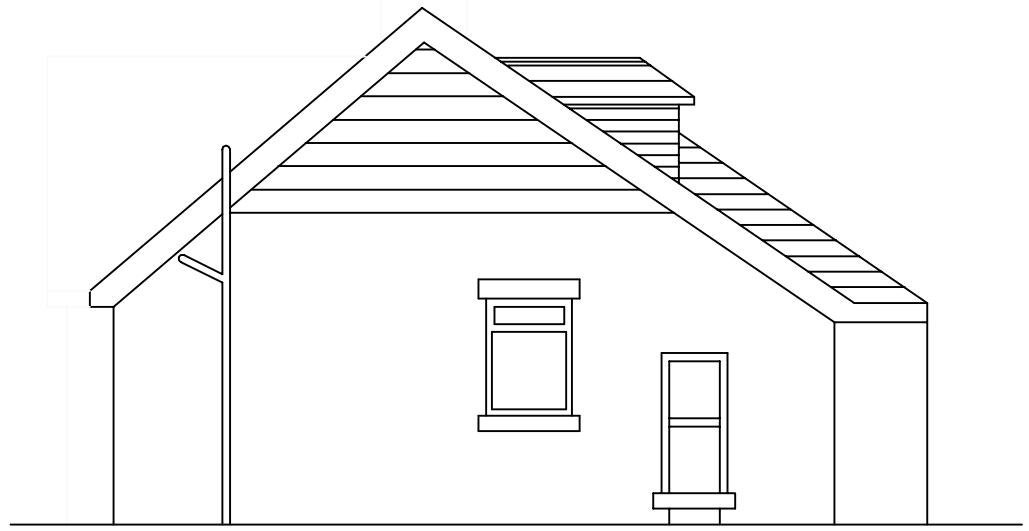

Existing Side Elevation

Proposed Front Elevation

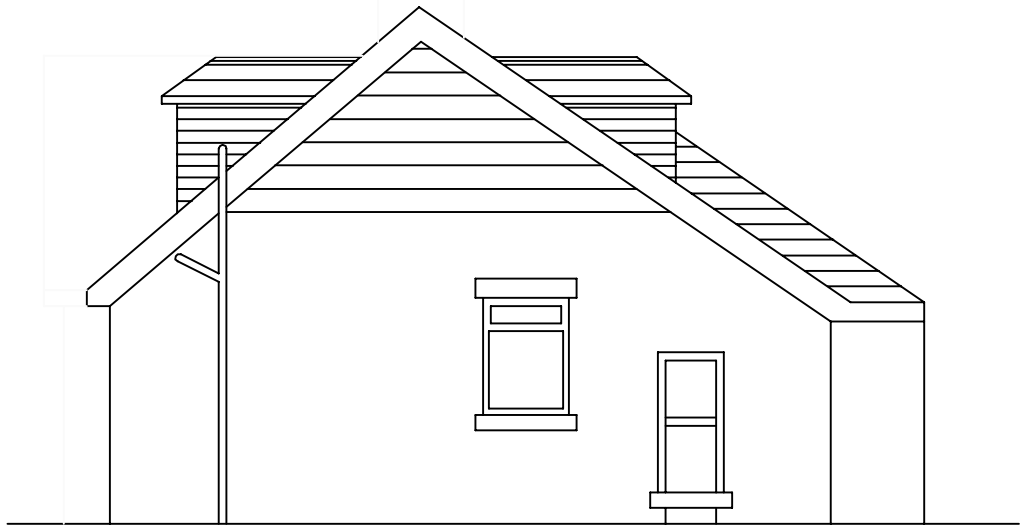

Proposed Side Elevation

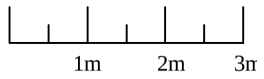

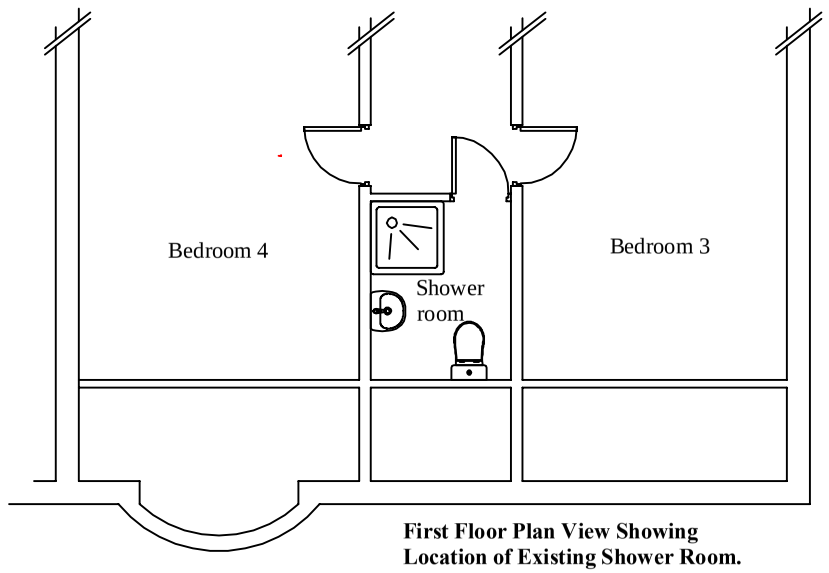

First Floor Plan View Showing Location of Existing Shower Room.

Note:

New dormer construction to resemble existing rear elevation dormer extensions clad in similar uPVC external cladding.

New dormer roof tiles to match existing roof tiles.

Site

No. 11 Second Avenue
Blackpool
YP4 2EX

Project

Addition of dormer roof to existing first floor shower room

Date: Sept. 2021	Scale: 1:100 @ A3	
Drawn: DC	Drawing Number: YP4 2EX	
Checked: PW	Sheet No.: Sheet 1 of 1	Revision: 0