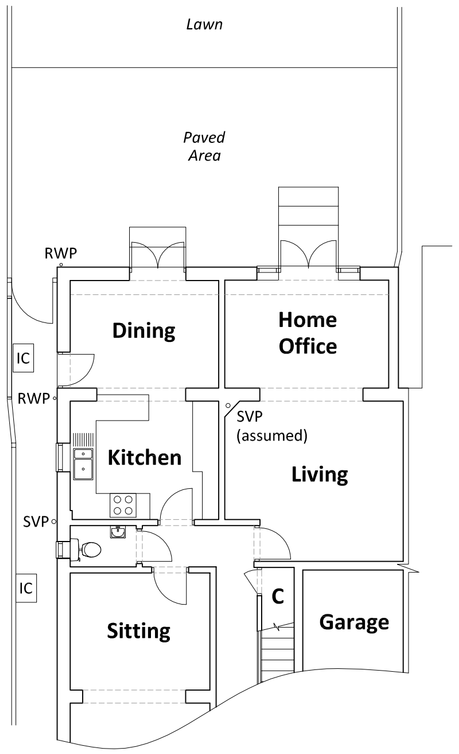

Existing (Part) Ground Floor Plan

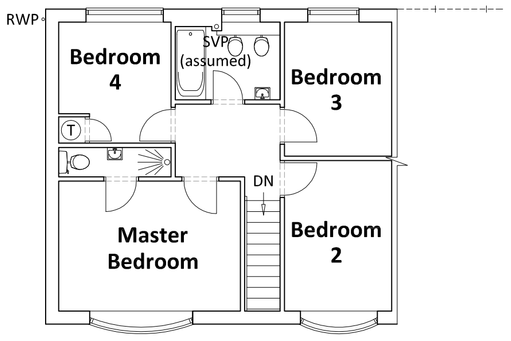

Existing First Floor Plan

Existing North Elevation

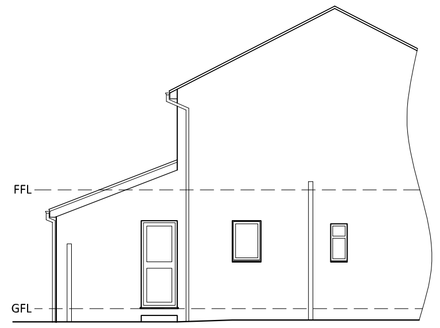

Existing (Part) West Elevation

PLEASE NOTE:-
All internal dimensions, in mm, are estimated, and to block/timber face and not to plaster/render finish.

EXTERNAL FINISHES SCHEDULE:-

Proposed external walls to be of cavity construction, finished in brickwork to match existing.

Proposed roofs to be finished in tiles to match existing.

Proposed french doors to be uPVC, grey to match existing windows/doors to Front Elevation. Proposed bi-fold doors to be uPVC/aluminium, grey to match existing windows/doors to Front Elevation. Rooflights to be by Velux, or similar.

Rainwater goods to match existing.

Proposed North Elevation

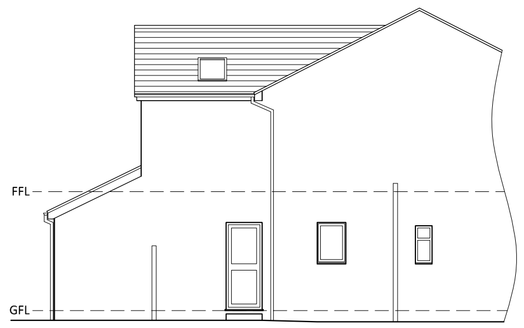

Proposed (Part) West Elevation

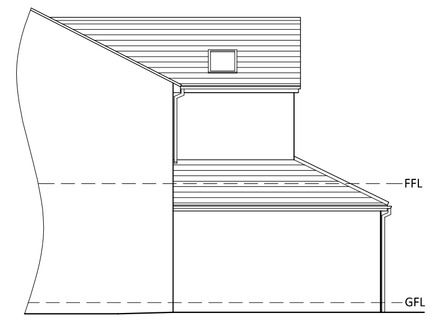

Proposed (Part) East Elevation

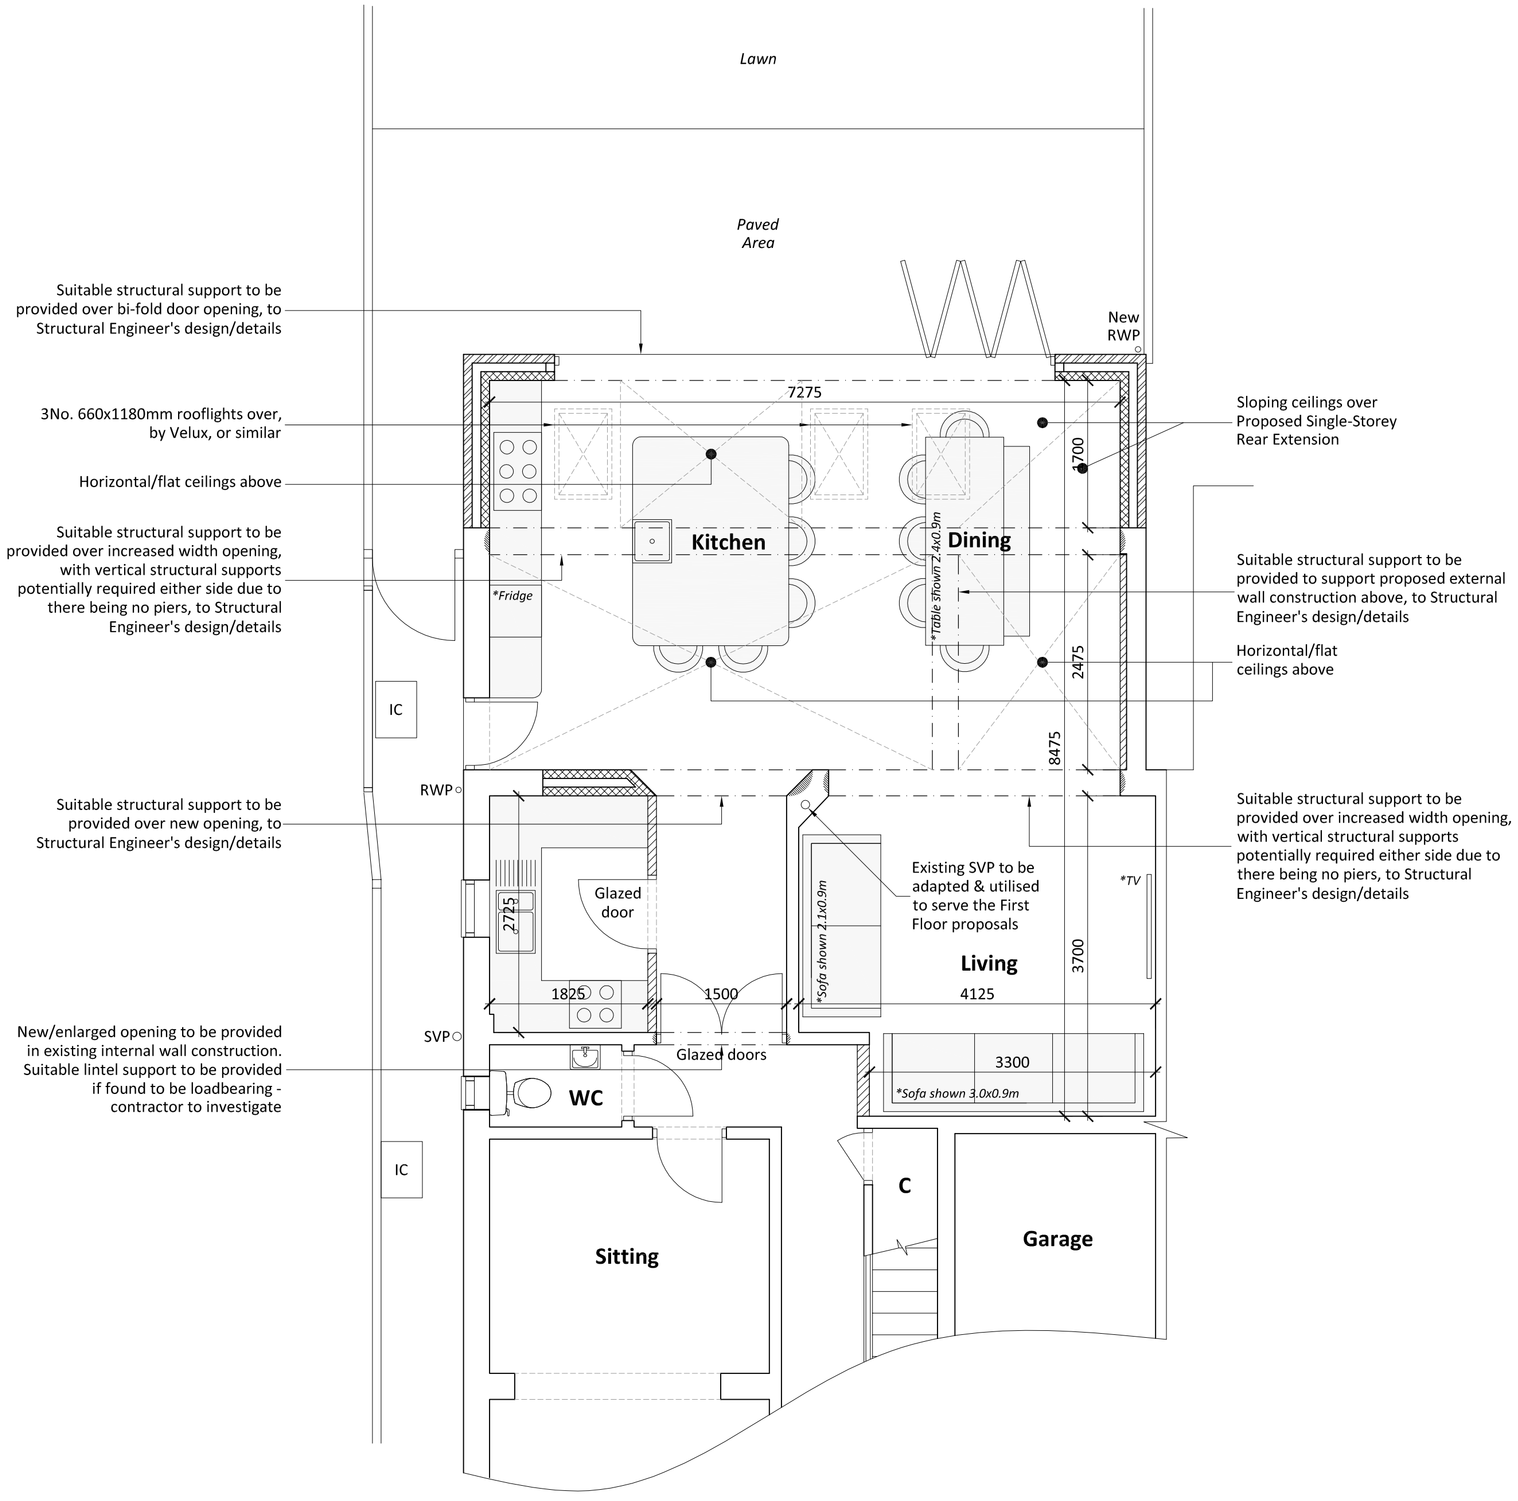

Proposed (Part) Ground Floor Plan

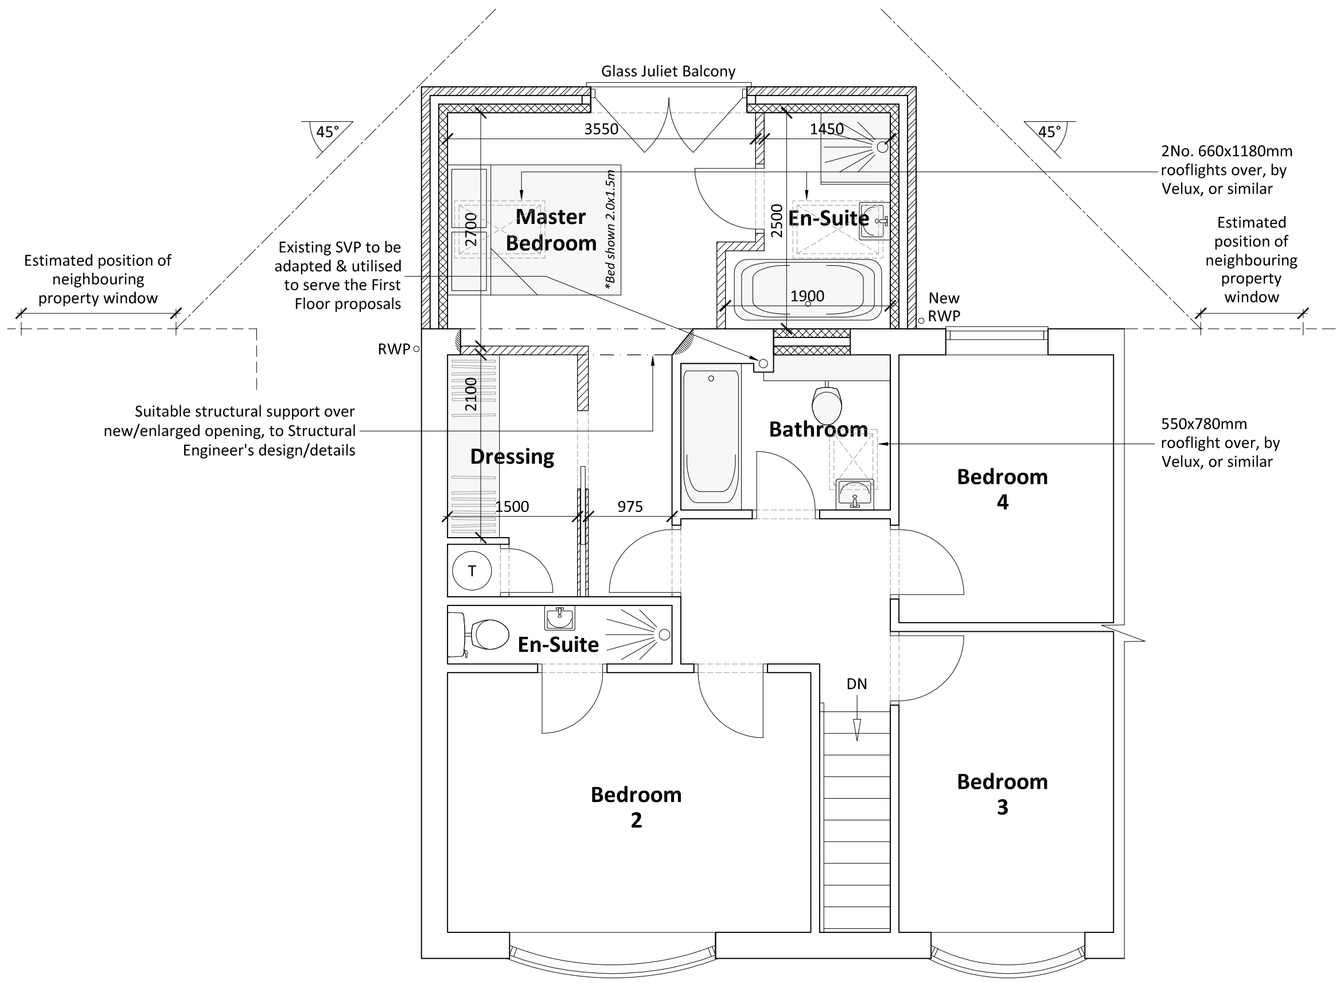

Proposed First Floor Plan

Rev.	Date	Description
...	...	...

NWD Architects
Old Coach Road, Kelsall, Tarporley, Cheshire CW6 0QJ
01829 751555 | enquiries@nwdarchitects.co.uk | nwdarchitects.co.uk

CLIENT
Mr. & Mrs. P. Griffiths

PROJECT
Proposed Rear Extension to 61 Park Road, Meols, Wirral CH47 7BB

DRAWING TITLE
Existing & Proposed Floor Plans & Elevations

SCALE AT A1 / SCALE AT A3	DATE	DRAWN BY
1:50 / 1:100	02.06.21	MB

DRAWING NUMBER	REVISION
61PR/010	-