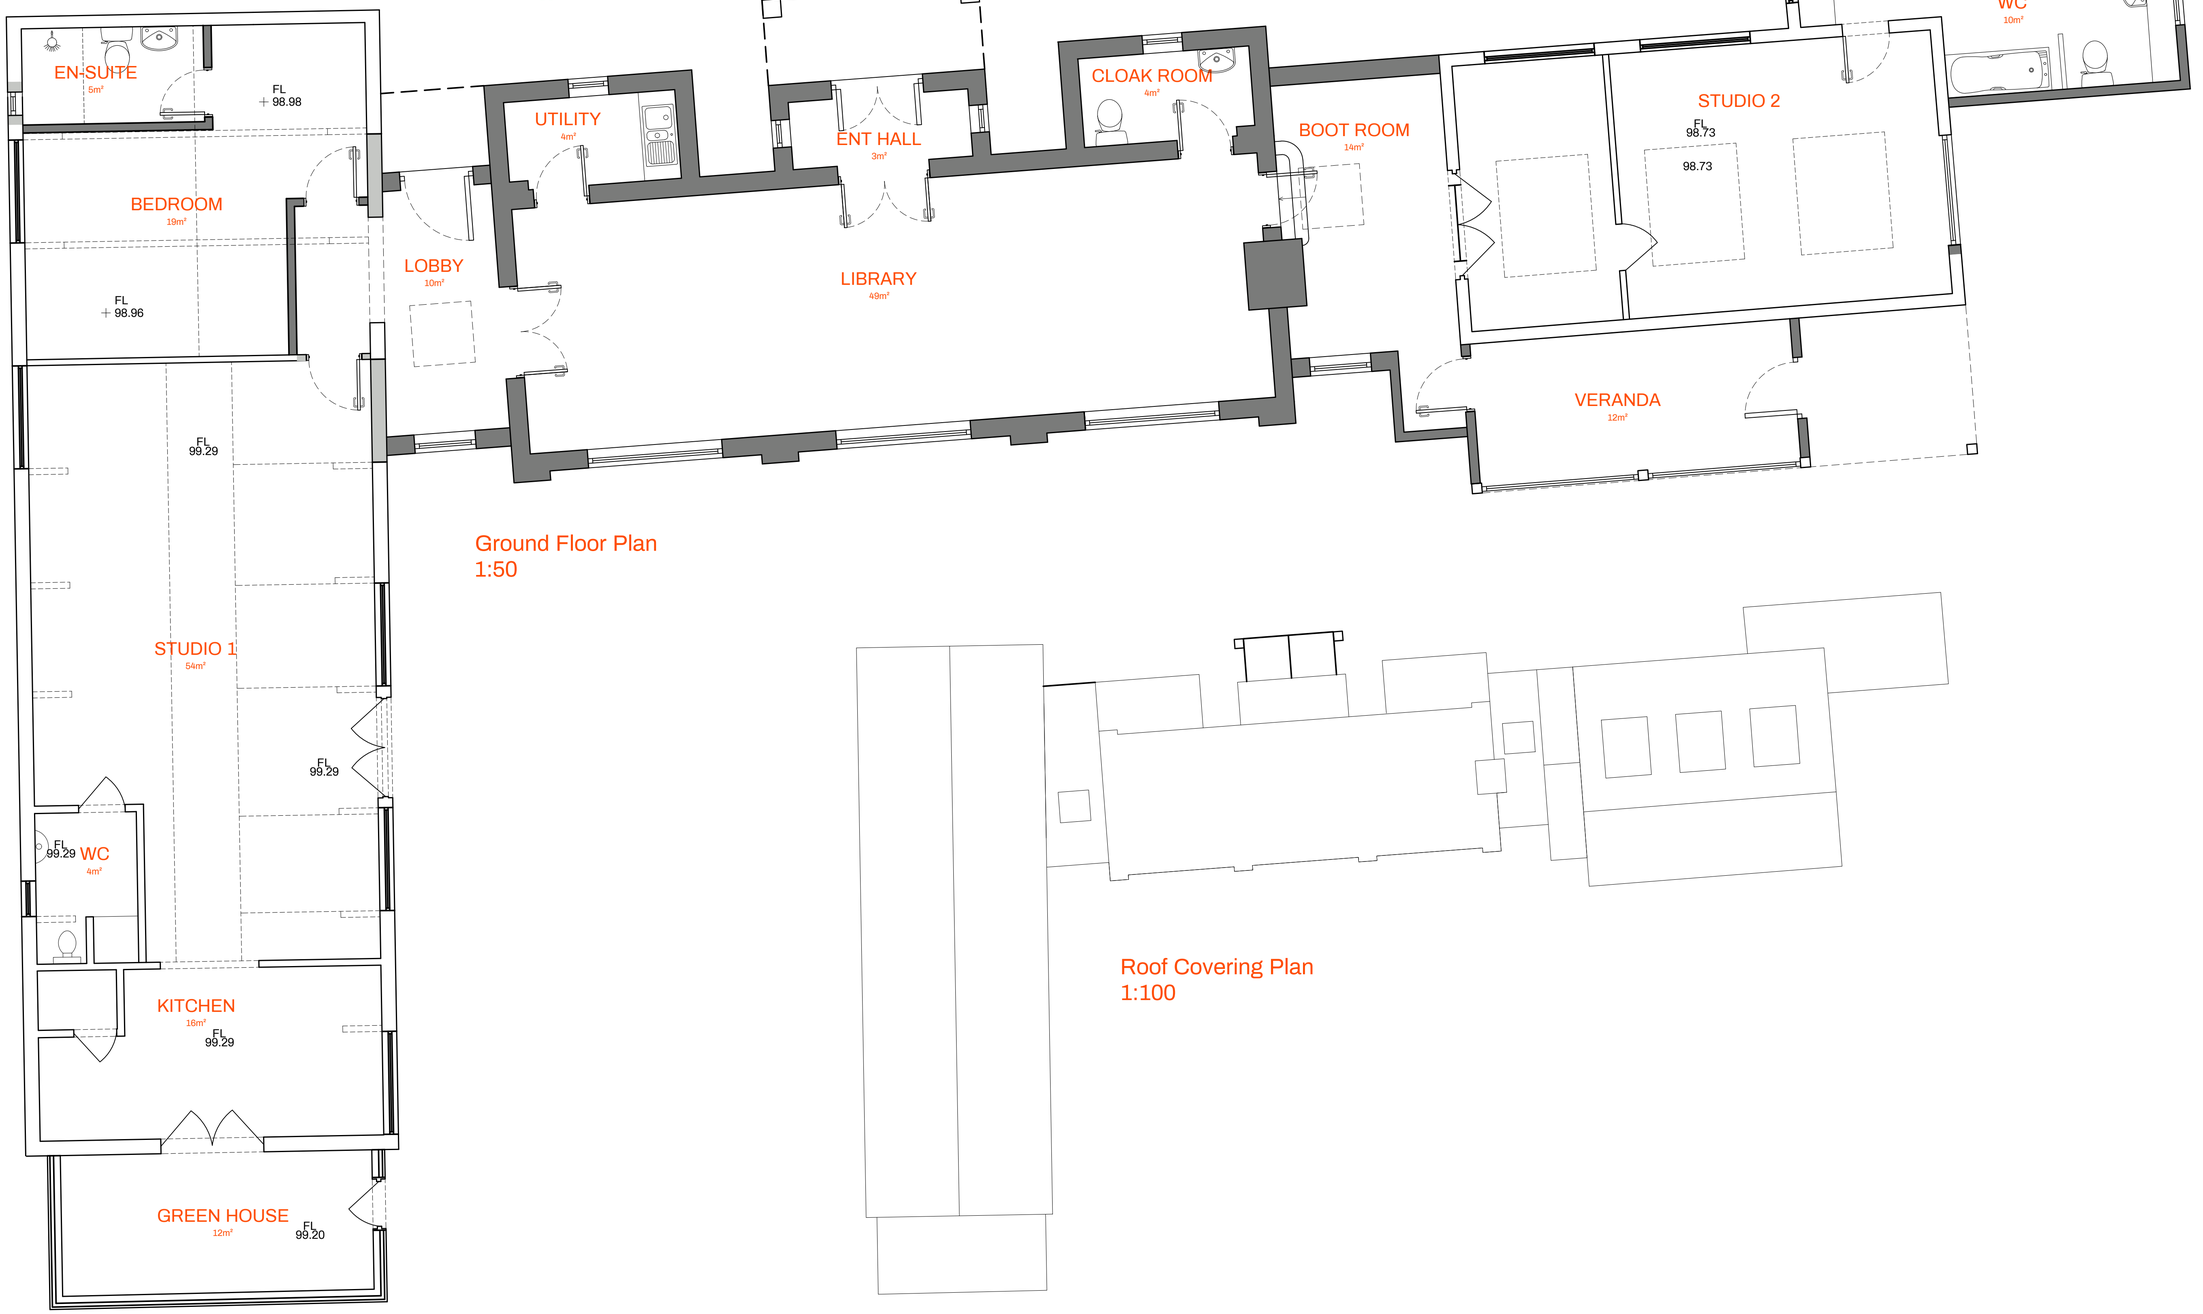

Ground Floor Plan
1:50

Roof Covering Plan
1:100

THIRTY-ONE ARCHITECTURE

N

0m 1m 2m 3m 4m
Scale 1:50

0m 2m 4m 6m 8m
Scale 1:100

Rev	Comment	Date	Chk
P6	Revised inline with client comment	10/08/21	AW
P5	Revised inline with client comment	09/08/21	AW
P4	Revised inline with client comment	02/08/21	AW
P3	Revised inline with client comment	30/07/21	AW
P2	Revised inline with client comment	05/07/21	AW
P1	First issue for client comment	16/06/21	AW

dwg title.
GA Floor Plans

revision.	Scale @ A1	Job no.	dwg no.
P6	1:50	2103	2010

status.
REVIEW & COMMENT

client / job title.
Mr G. Rust
The Old Rectory,
Somerton,
Suffolk,
IP29 4ND

THIRTY-ONE ARCHITECTURE