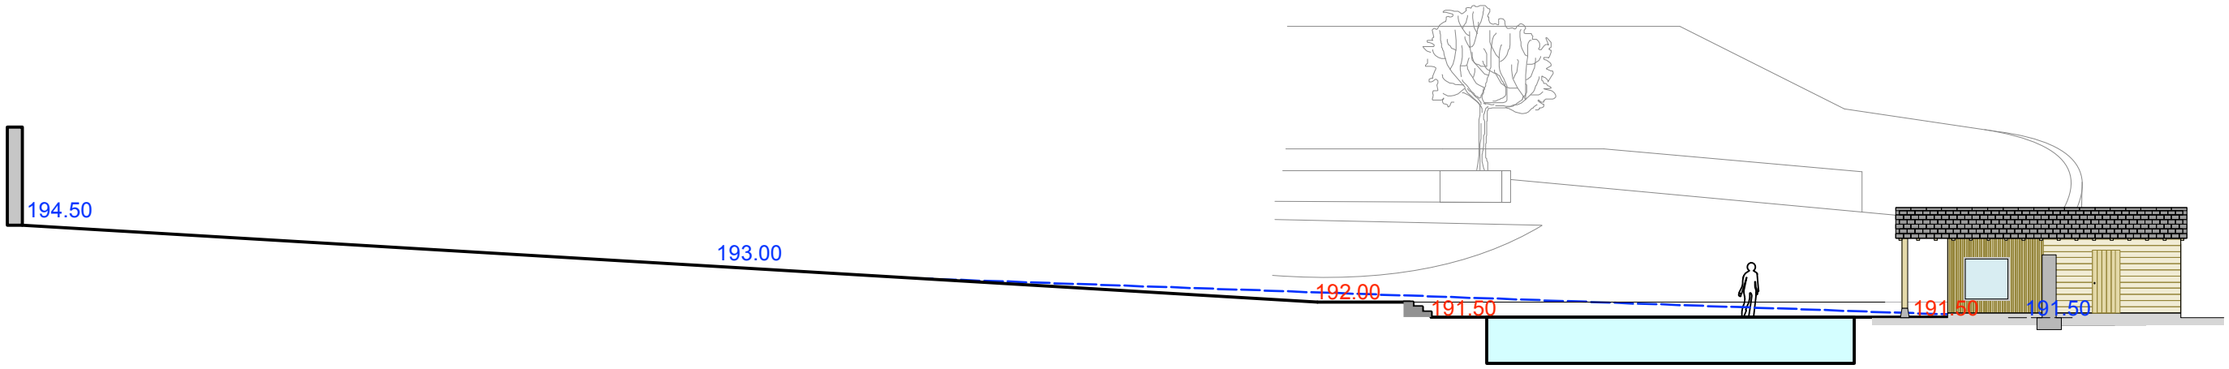


**Section A-A**

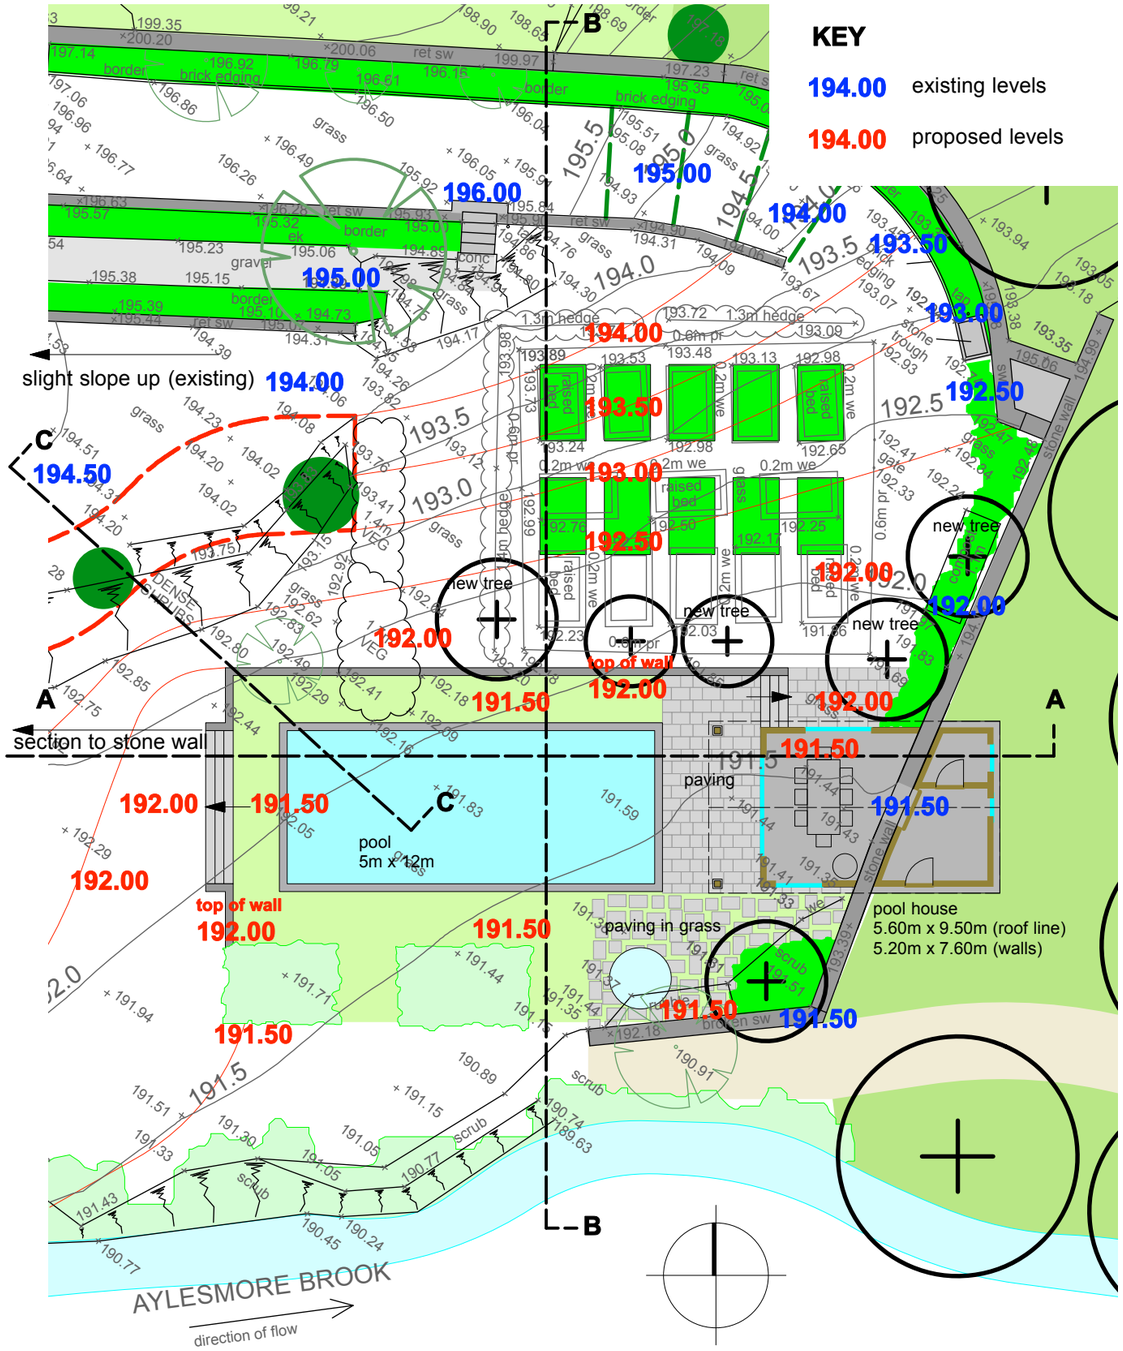


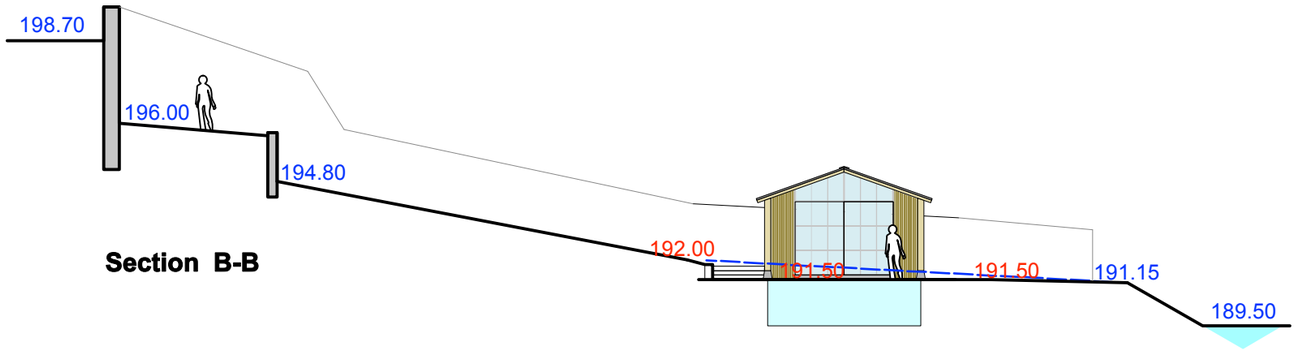


**Section B-B**

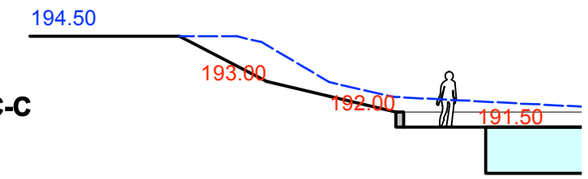


**Section C-C**

**KEY**

blue dotted line: existing profile

| project: | title: | scale: | date: | drawn: | checked: | status: | drawing no: | revision: |
|---|---|---|---|---|---|---|---|---|
| Aylesmore Court | Sections | 1:200 @A3 | 06 07 21 | MLC | TR | Info | 387.14 | |

**trees associates | landscape design consultancy**
30 Morpeth Road, Gloucester GL1 4TN, UK
t: +44 (0)7973 131966 e: info@treesassociates.com