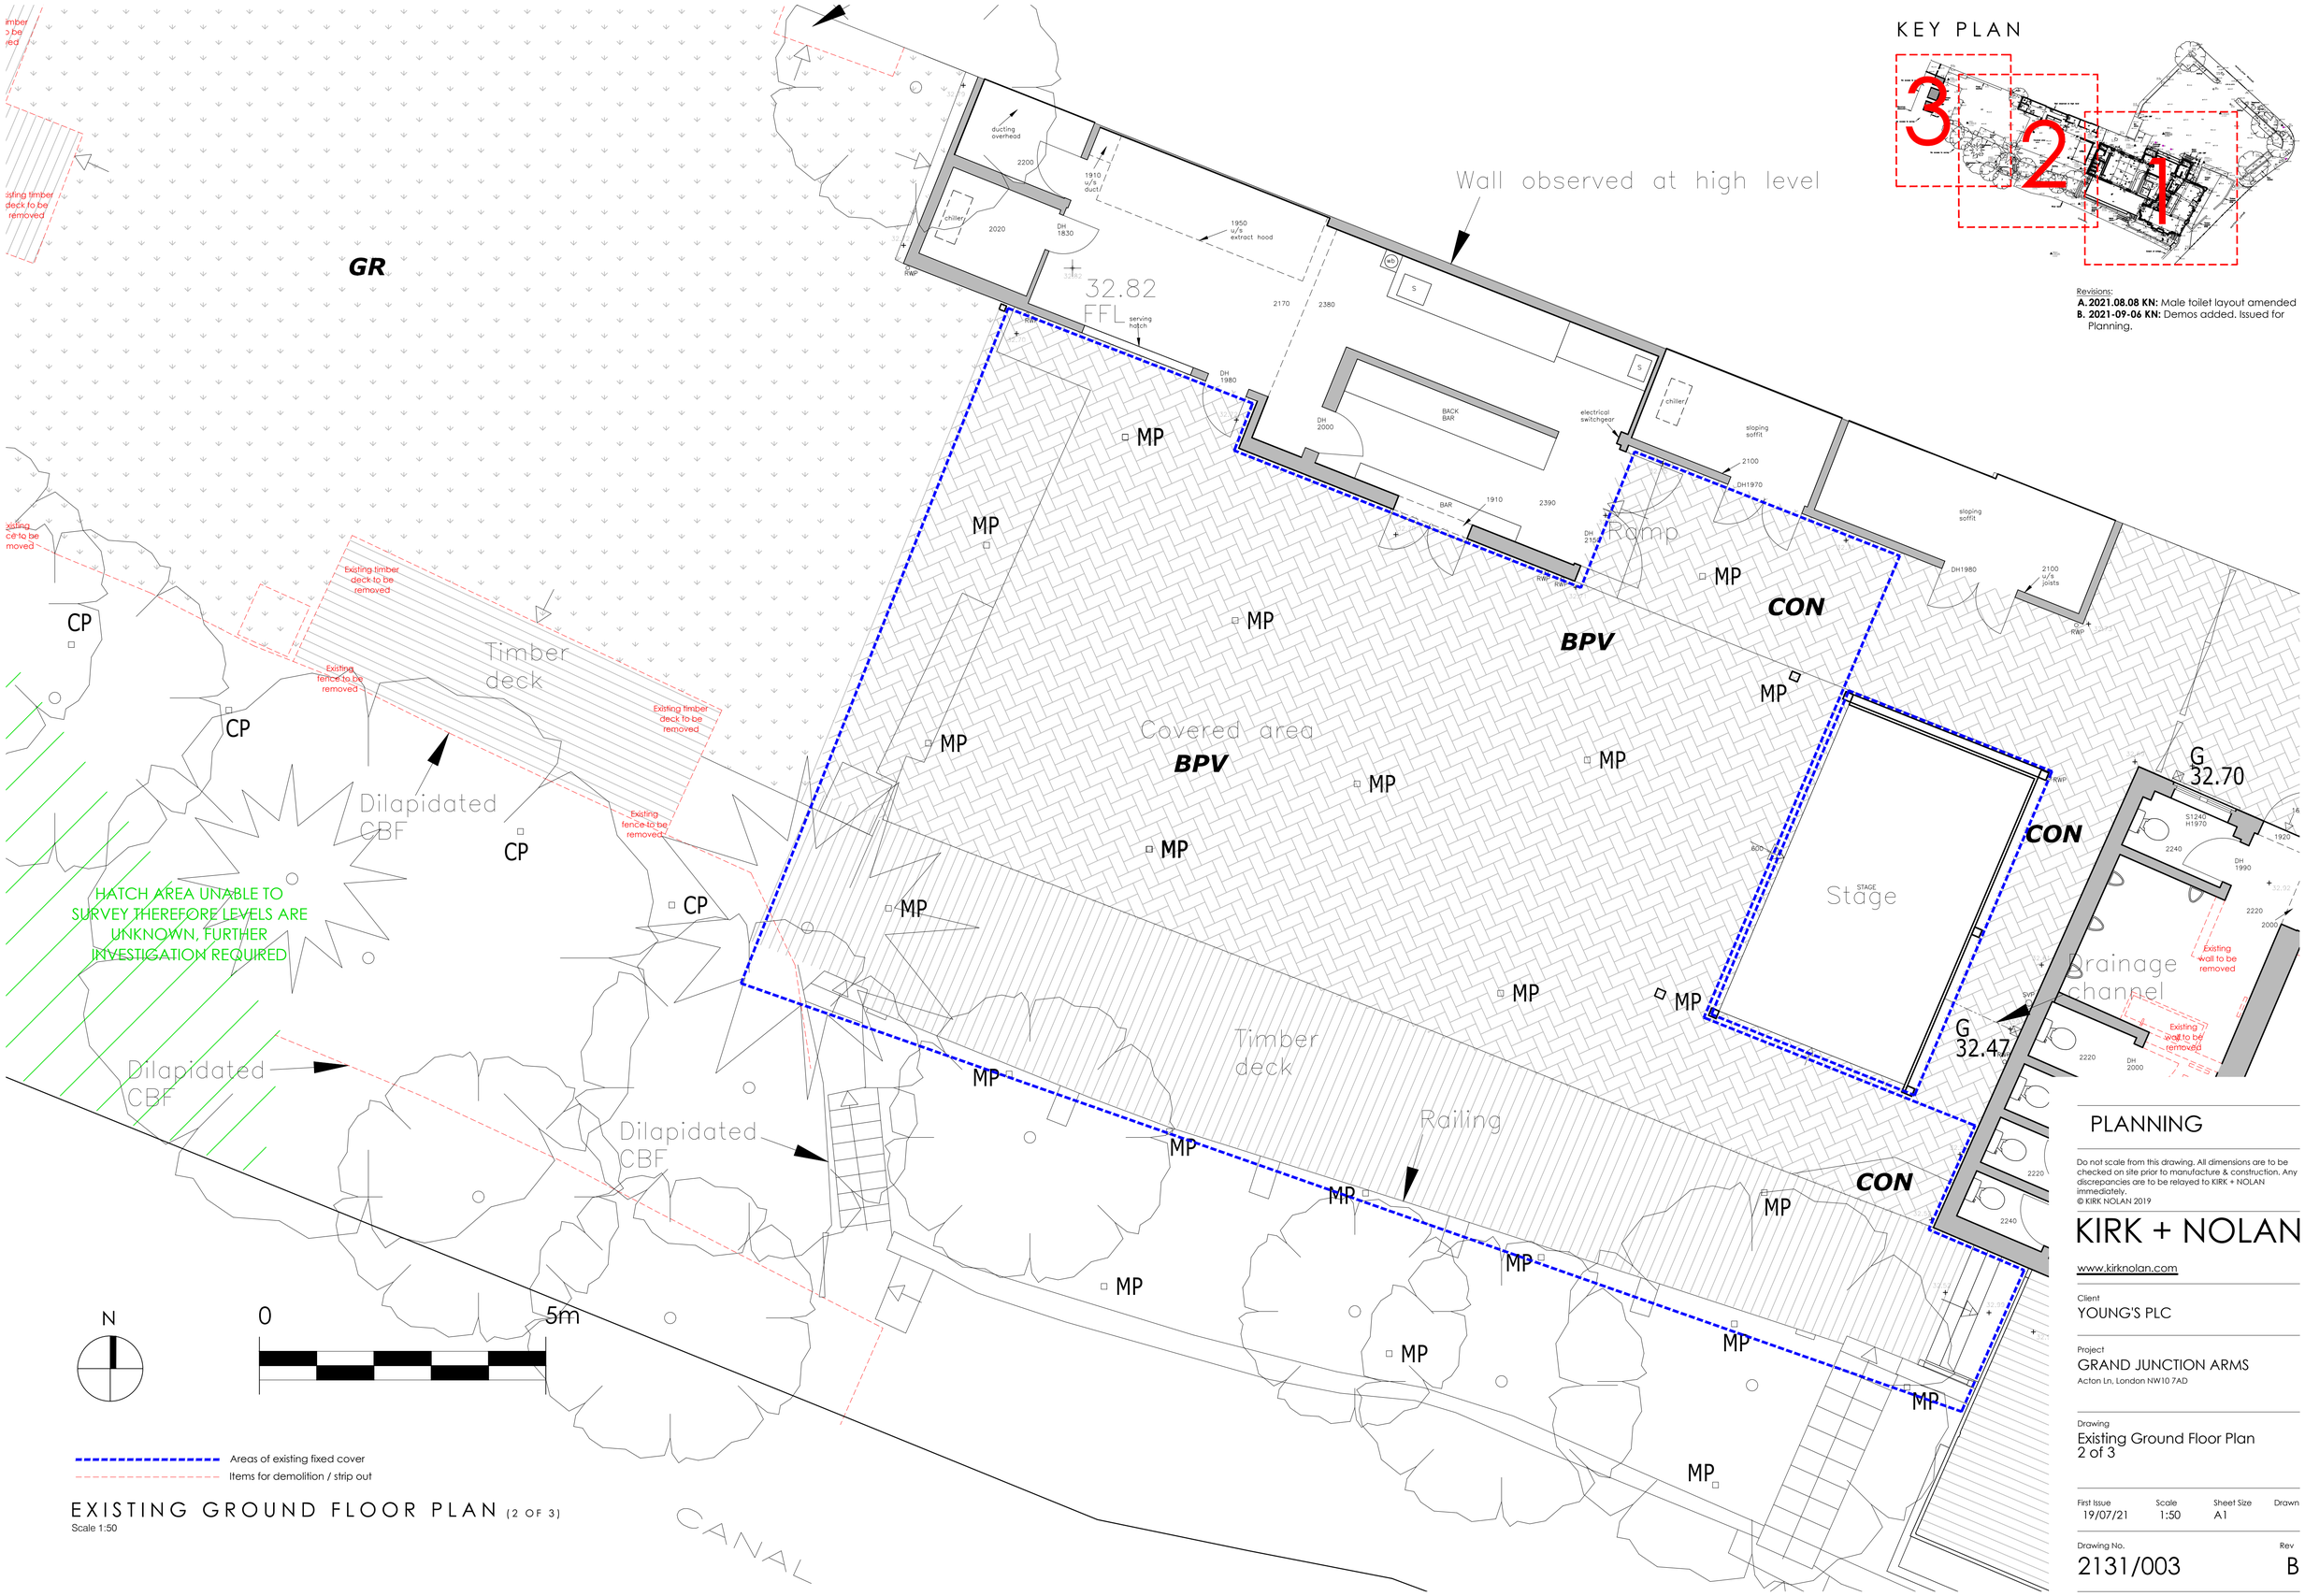

EXISTING GROUND FLOOR PLAN (2 OF 3)
Scale 1:50

Revisions:
A. 2021.08.08 KN: Male toilet layout amended
B. 2021-09-06 KN: Demos added. Issued for Planning.

PLANNING

Do not scale from this drawing. All dimensions are to be checked on site prior to manufacture & construction. Any discrepancies are to be relayed to KIRK + NOLAN immediately.
© KIRK NOLAN 2019

KIRK + NOLAN

www.kirknolan.com

Client
YOUNG'S PLC

Project
GRAND JUNCTION ARMS
Acton Ln, London NW10 7AD

Drawing
Existing Ground Floor Plan
2 of 3

First Issue	Scale	Sheet Size	Drawn
19/07/21	1:50	A1	

Drawing No. 2131/003
Rev B