© MAKAR LTD

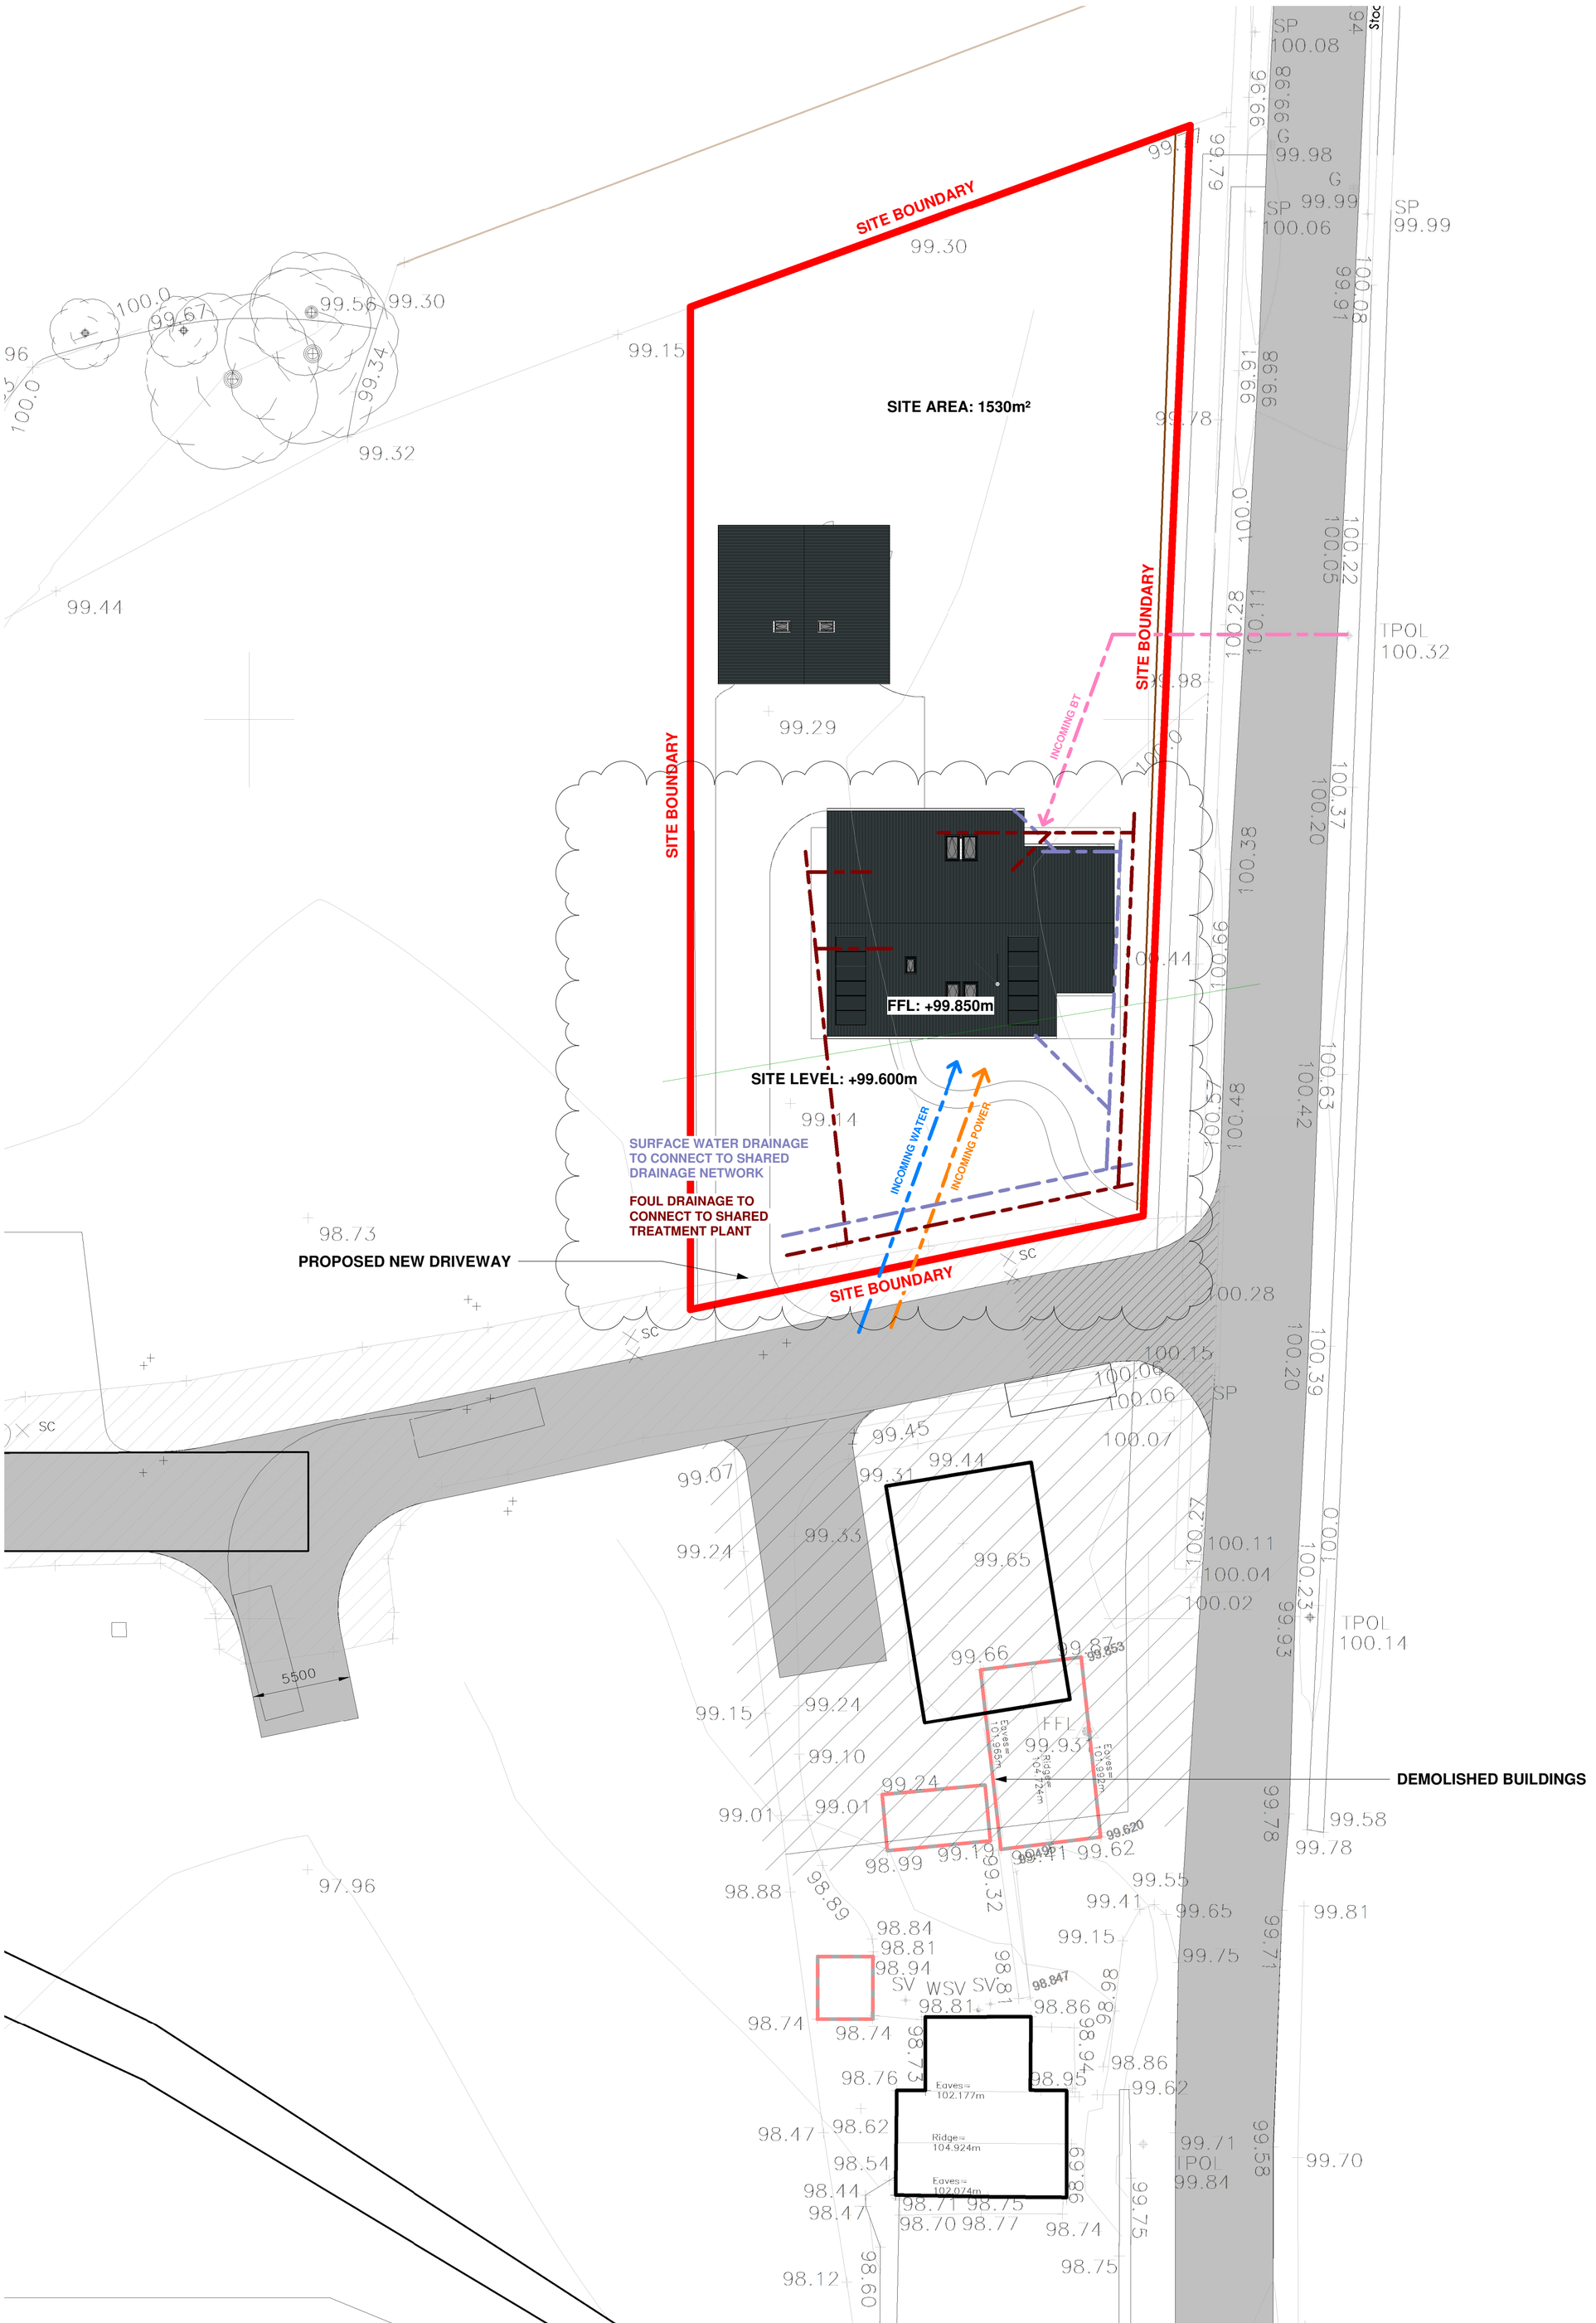

1 Site Plan
1 : 200

NOTES

1. DRAWING TO BE READ IN CONJUNCTION WITH THE RELEVANT SPECIFICATIONS AND DRAWINGS ISSUED BY THE ARCHITECT AND OTHER SPECIALIST SUBCONTRACTORS.
2. CONTRACTOR TO VERIFY ALL DIMENSIONS AND CONDITIONS ON SITE AND REPORT ANY DISCREPANCIES BEFORE COMMENCING WORK.
3. DO NOT SCALE FROM THIS DRAWING.

N

1:200

0 10 20m

REV	DESCRIPTION	DATE
A	Drainage within Red Line Boundary	20.09.2021

PROJECT
1512-Middleton

TITLE
Site Plan

LOCATION
Land Adjacent to Ballogie Estate Office,
Aboyne, Aberdeenshire,
AB34 5DS

MAKAR

ISSUED FOR: COSTING

DRAWING STATUS: ISSUE

DRAWN BY | CHECKED BY | DATE: 05/08/2021

SCALE (@ A1): 1 : 200

PROJECT NUMBER: 1512

DRAWING NUMBER: 1512-PL-102

REV: A

CM

20/09/2021 11:42:27