PETER WONNACOTT - Planning

Planning & Development Advisor

Rodds Bridge Farm - Bude EX23 0LS

Tel 01288 352047 Mob 07721 488497
pwplanning@peterwonnacott.com

PW1

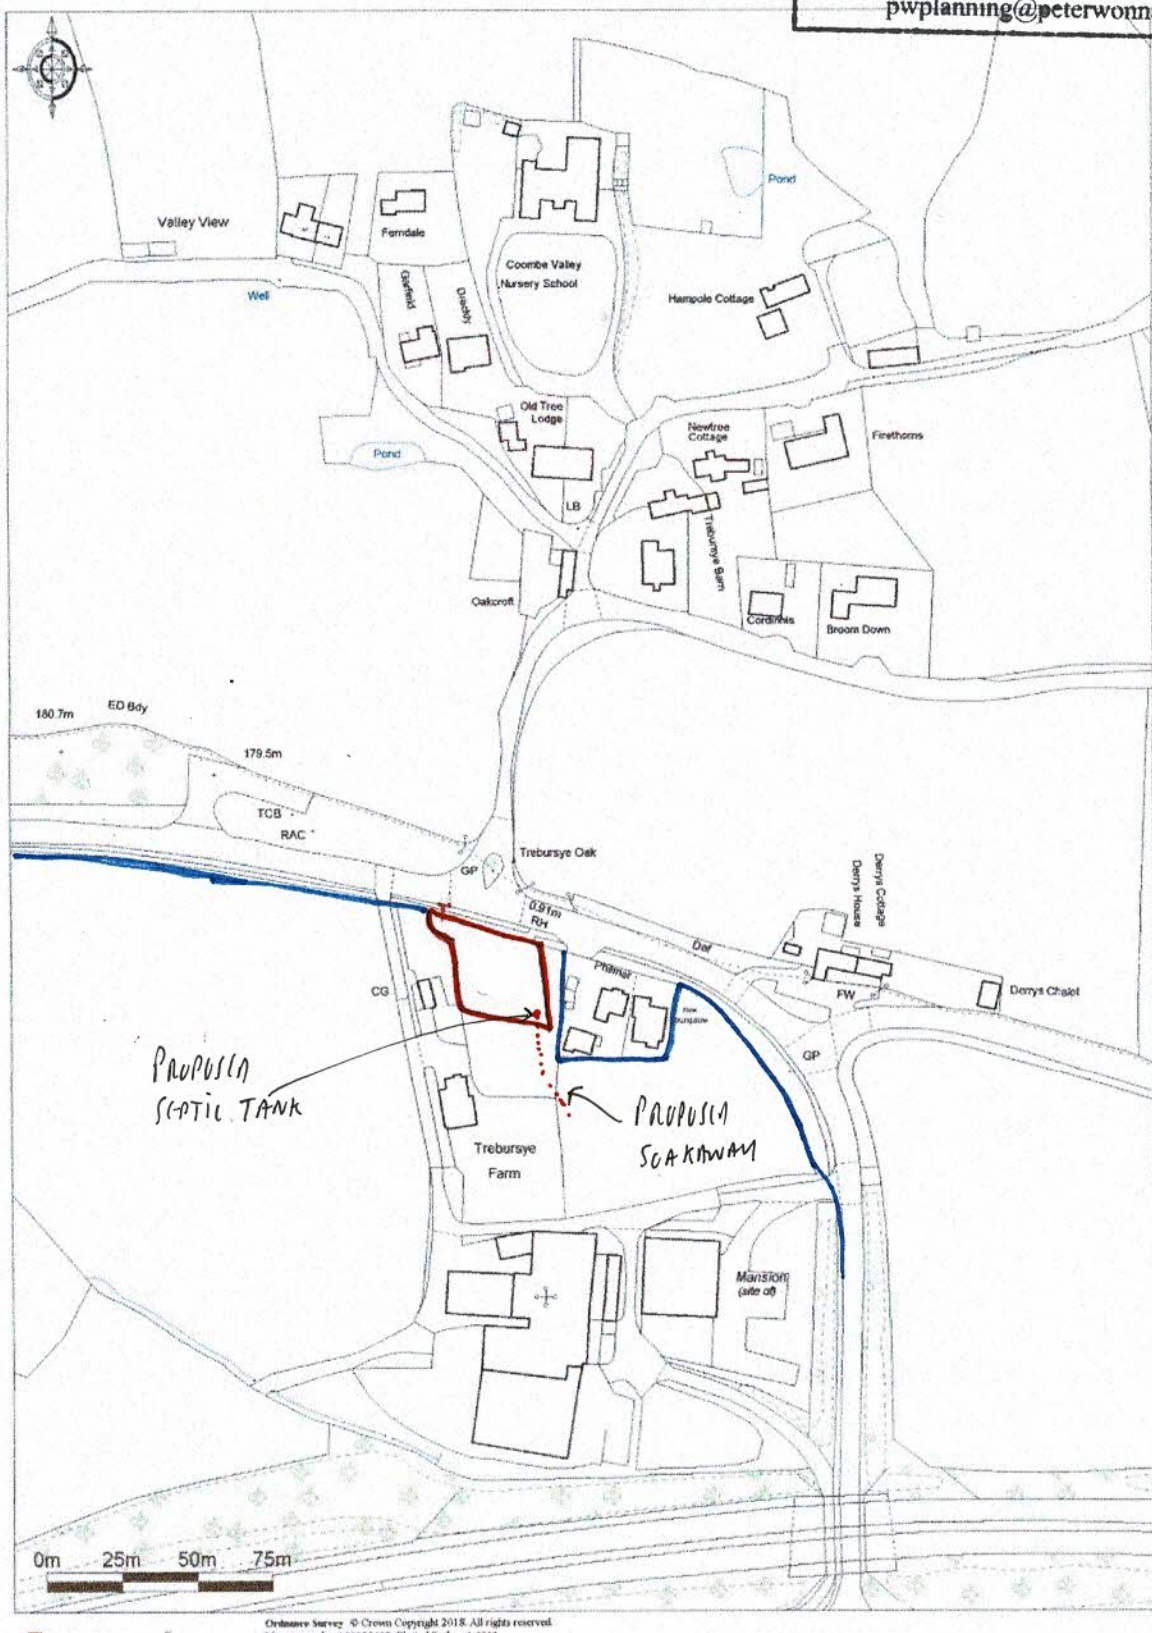

Promap
LANDMARK INFORMATION GROUP

Ordnance Survey © Crown Copyright 2018. All rights reserved.
Licence number 100022432. Plotted Scale - 1:2500