IF IN DOUBT ASK

3RD ANGLE PROJECTION
SOME VIEWS MAY BE DRAWN IN A DIFFERENT VIEW FOR CLARITY

NORTH PROPOSED ELEVATION - @1:50

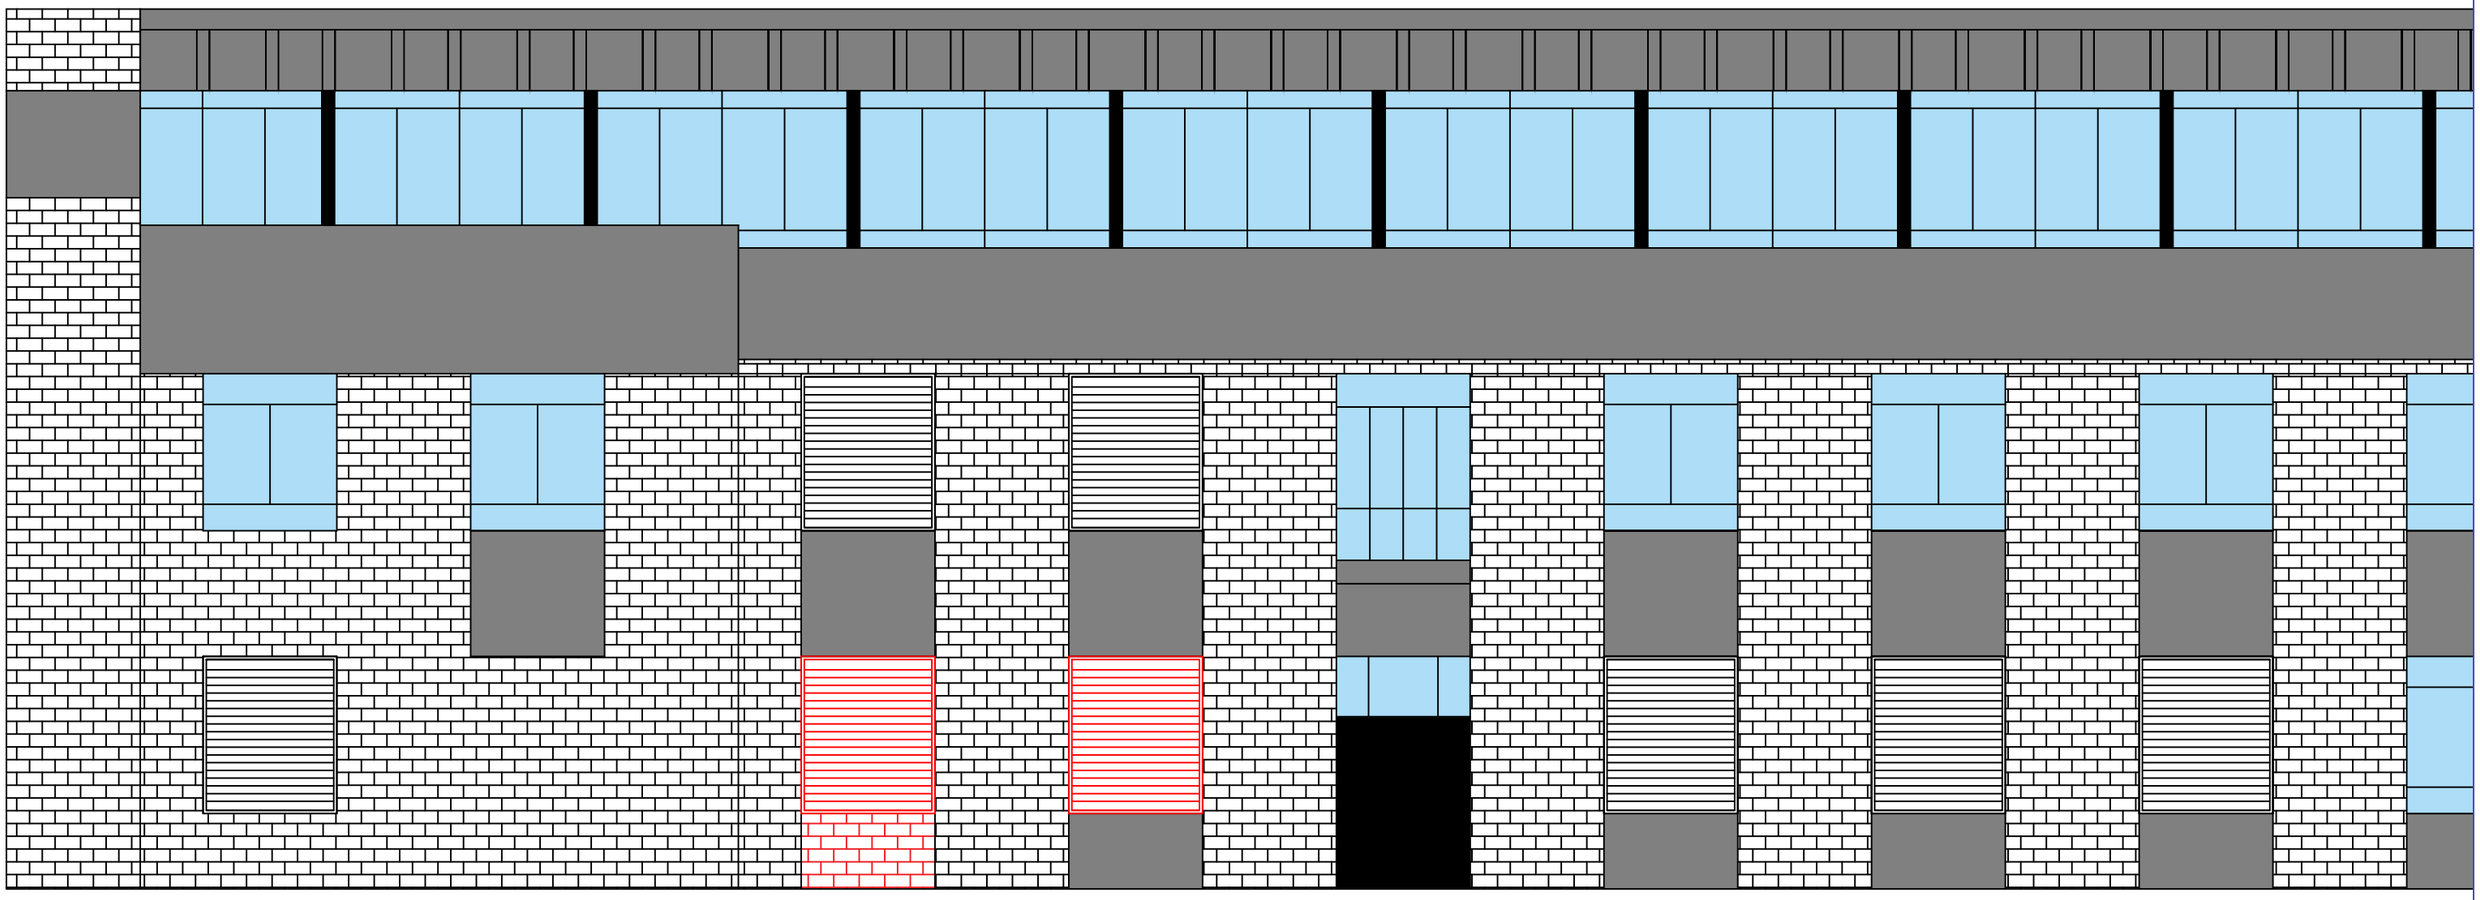

SURVEYOR NOTES

- REMOVE DOOR & INSTALL 1No. ACOUSTIC LOUVRE 1750w x 2500h
- REMOVE GLAZED WINDOW & INSTALL 1No. ACOUSTIC LOUVRE 1750w x 2500h
- BRICK UP REMAINING SPACE FROM REMOVING DOOR

0 1000mm 2000mm 3000mm 4000mm 5000mm 6000mm 7000mm 8000mm 9000mm 10M

@ SCALE 1:50

PLANNING

A	EXISTING ELEVATION	LR	9/9/21
ISSUE	CHANGE DESCRIPTION	MOD BY	DATE

AIRSYS (UK) Ltd.
245 EUROPA BOULEVARD, WARRINGTON,
CHESHIRE. WA5 7TN TEL: +44 (0)845 6099 950

DRAWN	LR
CHECKED	TL
DATE	9/9/21

TITLE: LINFERN – ATE
PROPOSED AIR CONDITIONING SOLUTION
EXISTING NORTH ELEVATION

SCALE: NTS
DWG. SIZE: A3
001908
ISSUE: A

All dimensions are in mm unless otherwise stated.
All dimensions should be checked prior to manufacture

DO NOT SCALE THIS PRINT