Materials
Roof - Slates
Walls - Bricks
Windows - U'PVC
Doors - U'PVC

elevation D

elevation A

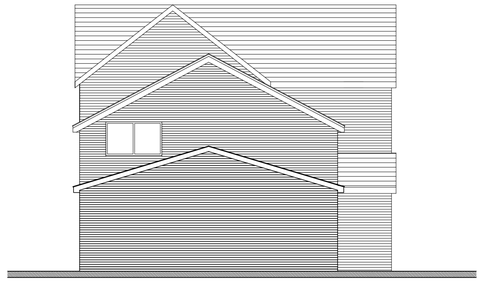

elevation C

0 10
Metres

N

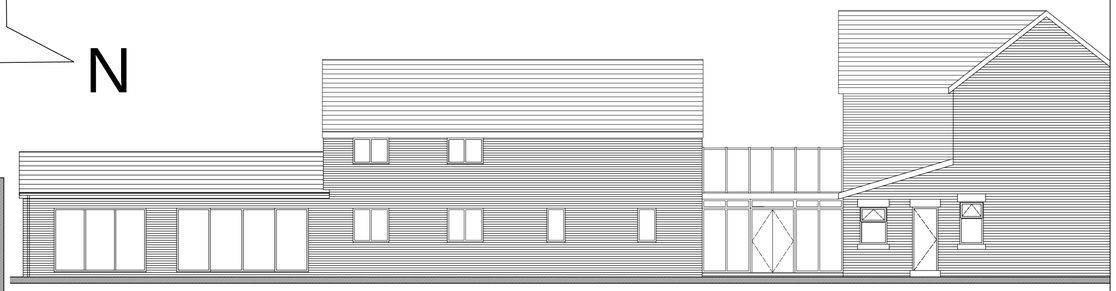

elevation A

elevation B

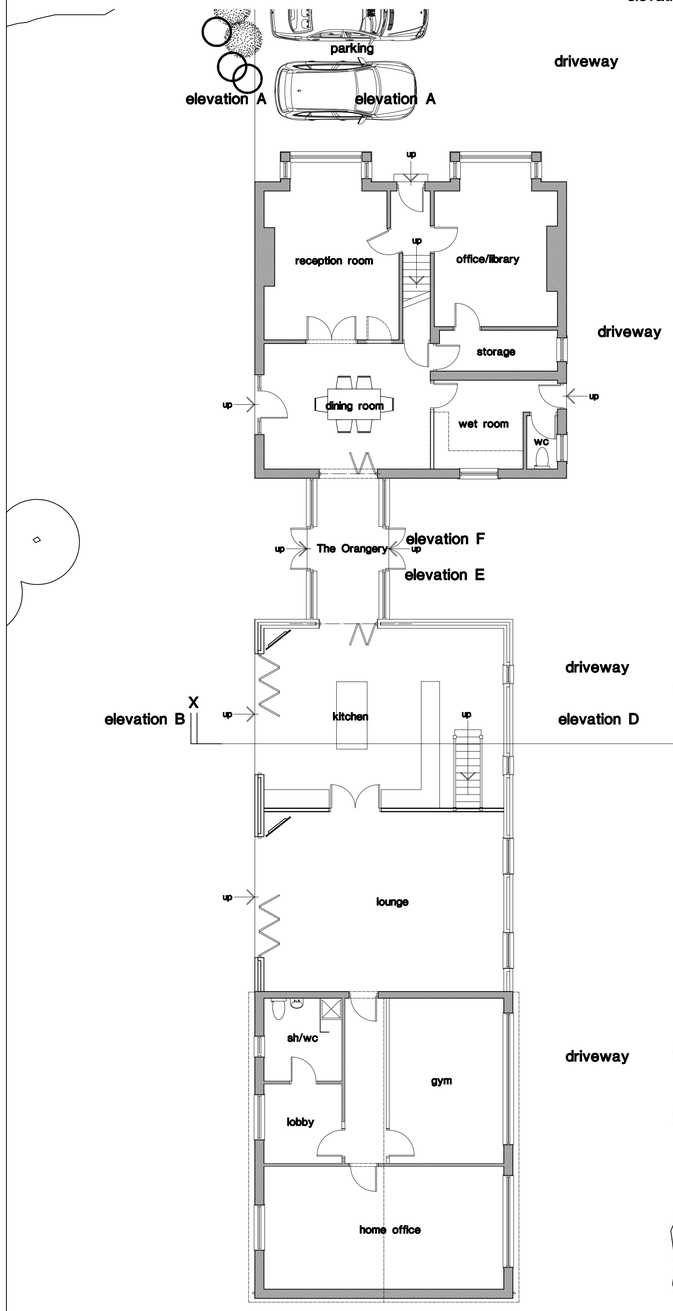

elevation C

proposed ground floor plan

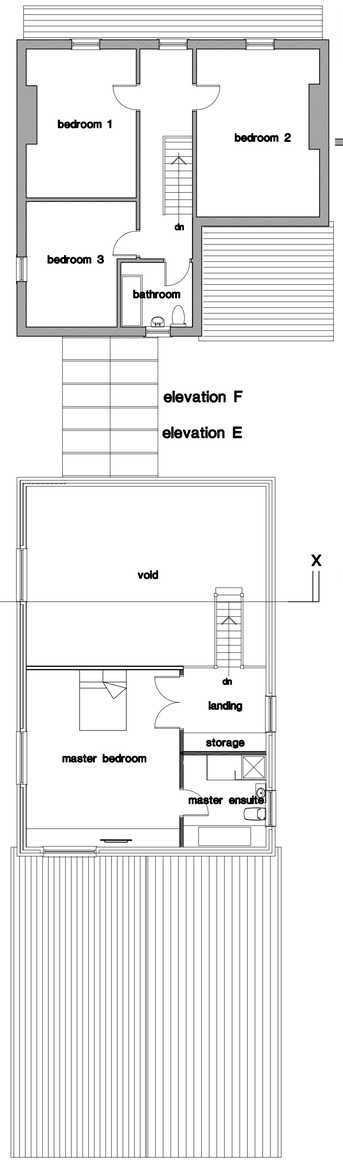

elevation C

proposed first floor plan

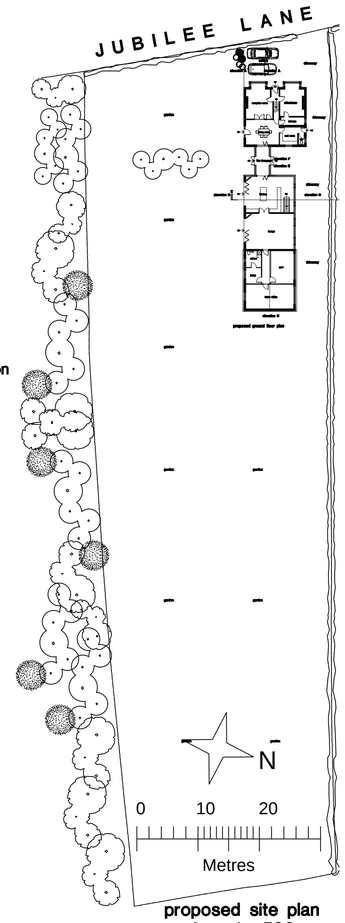

proposed site plan
scale - 1 : 500

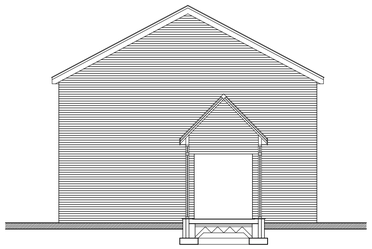

elevation E

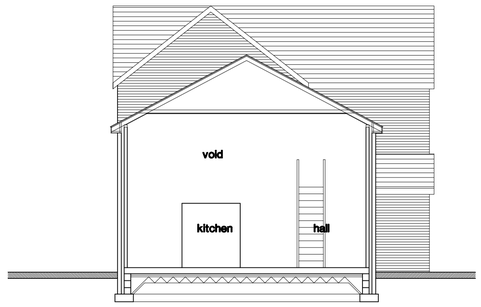

section x - x

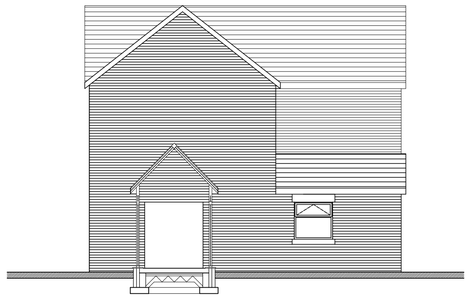

elevation F

JUBILEE LANE

Revision	Revision	Chkd.	Date

Issued for :

Client-Scheme
MR. and MRS. B. KISMASHIAN
ASHLEY VILLA, JUBILEE LANE, BLACKPOOL.

Drawing Title
Proposed Alterations & Extension. Plans & Elevations.
Ashley Villa, Jubilee Lane, Blackpool.

NTJ Design
11 Speyside,
Blackpool.
FY4 2BS

Tel : 01253 406549
E-mail : ntjdesign@aol.com
Mobile : 07761394652

Date : May 2021
Scale : 1 : 100 + 1 : 500
Drawn : ntj
Checked :

Drawing No. K743/2