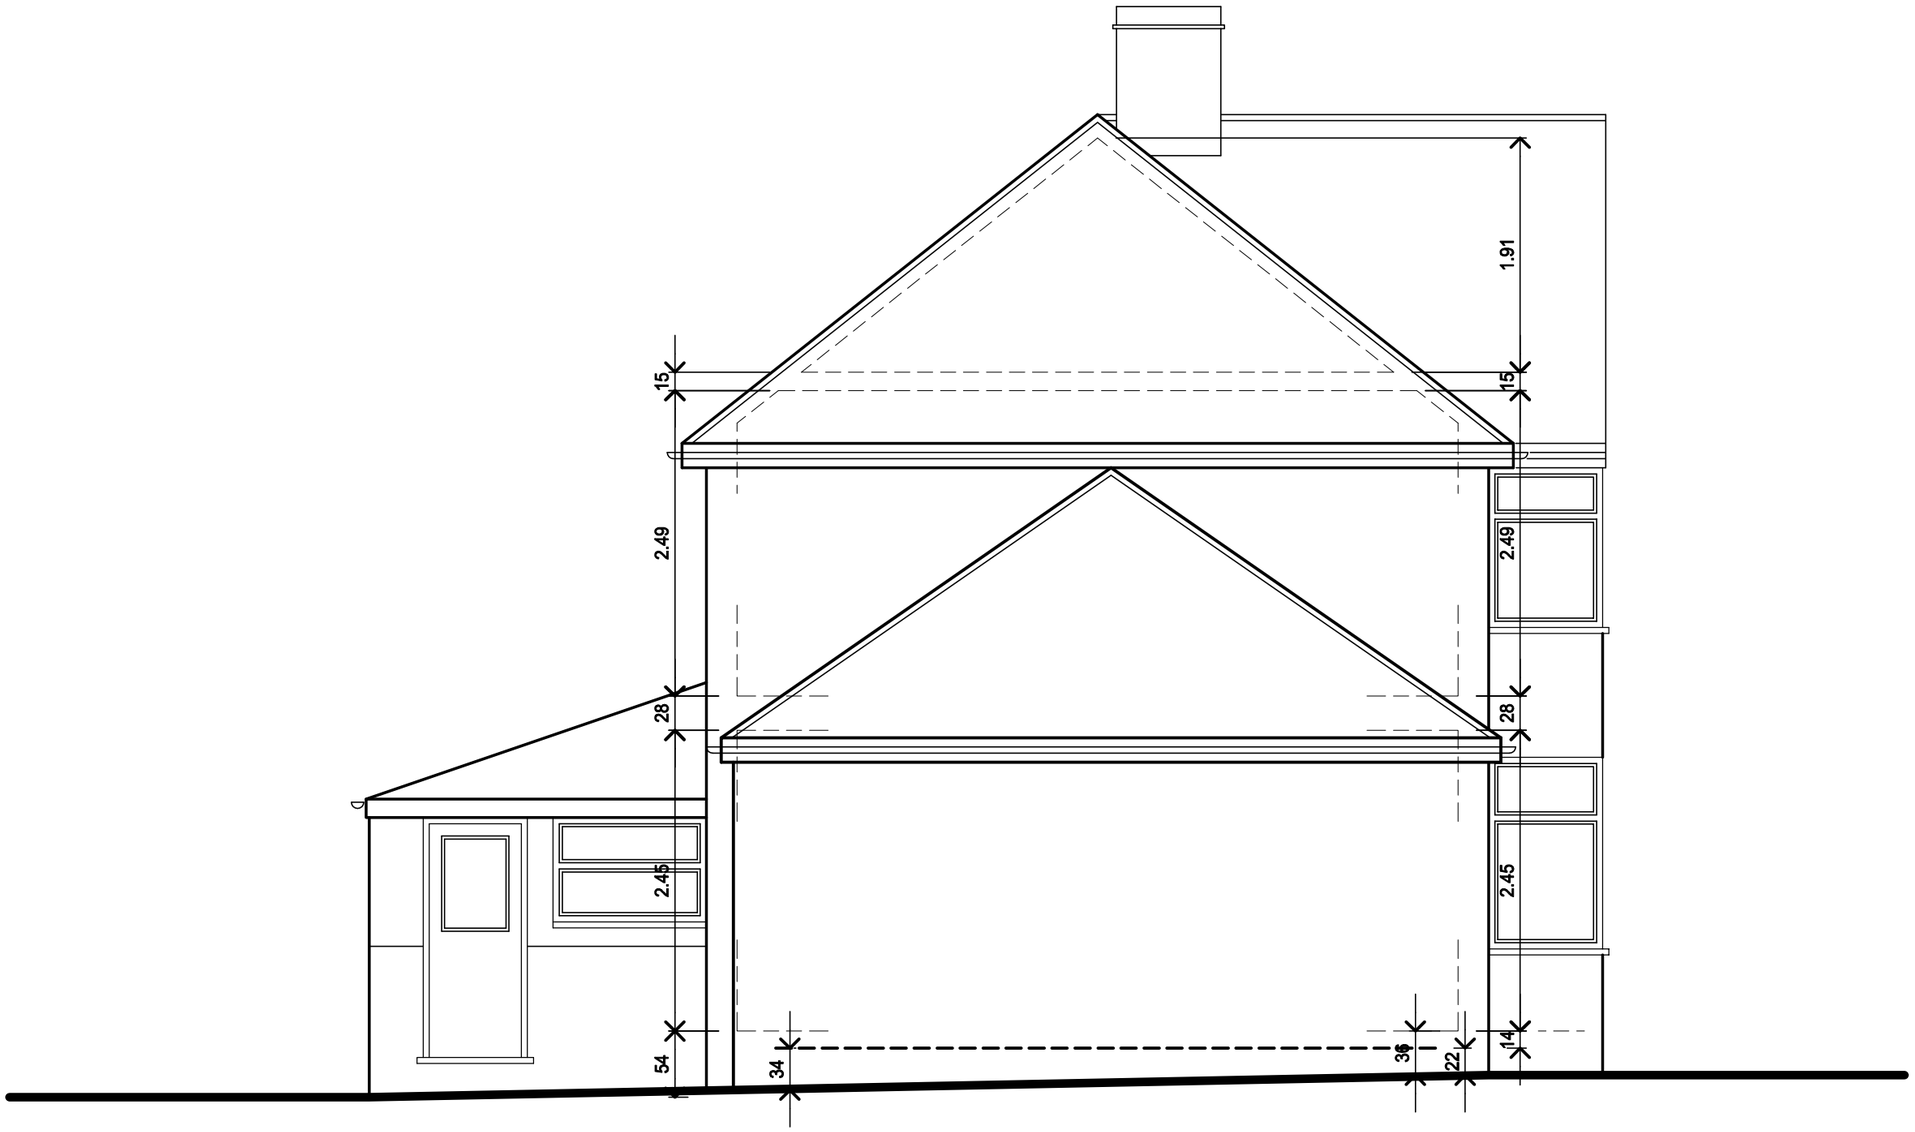

Architect @
Buildingdoctors.co.uk
Office: 137. EN1 1QT
0208 363 5764
RIBA

Disclaimer;
No Reproduction without Consent
Do not Scale from this Drawing
Only use Dimensions Shown
Dims & Areas accurate to 5%
© Copyright 2021 Building Doctors

Date	Amendments	Ve.	In.

Project: 374 Blackfen Rd DA15 9NY

☒ Draft ☐ Planning ☒ B. Control
☐ Tender ☐ Constr. ☐ Other

Title: Side Elevation EXISTING

Client: G&J Gilbert

1008 - A610

1:50 0 M 0.5 M 1 M 1.5 M 2 M
1:100 0 M 1 M 2 M 3 M 4 M

1:50

A3