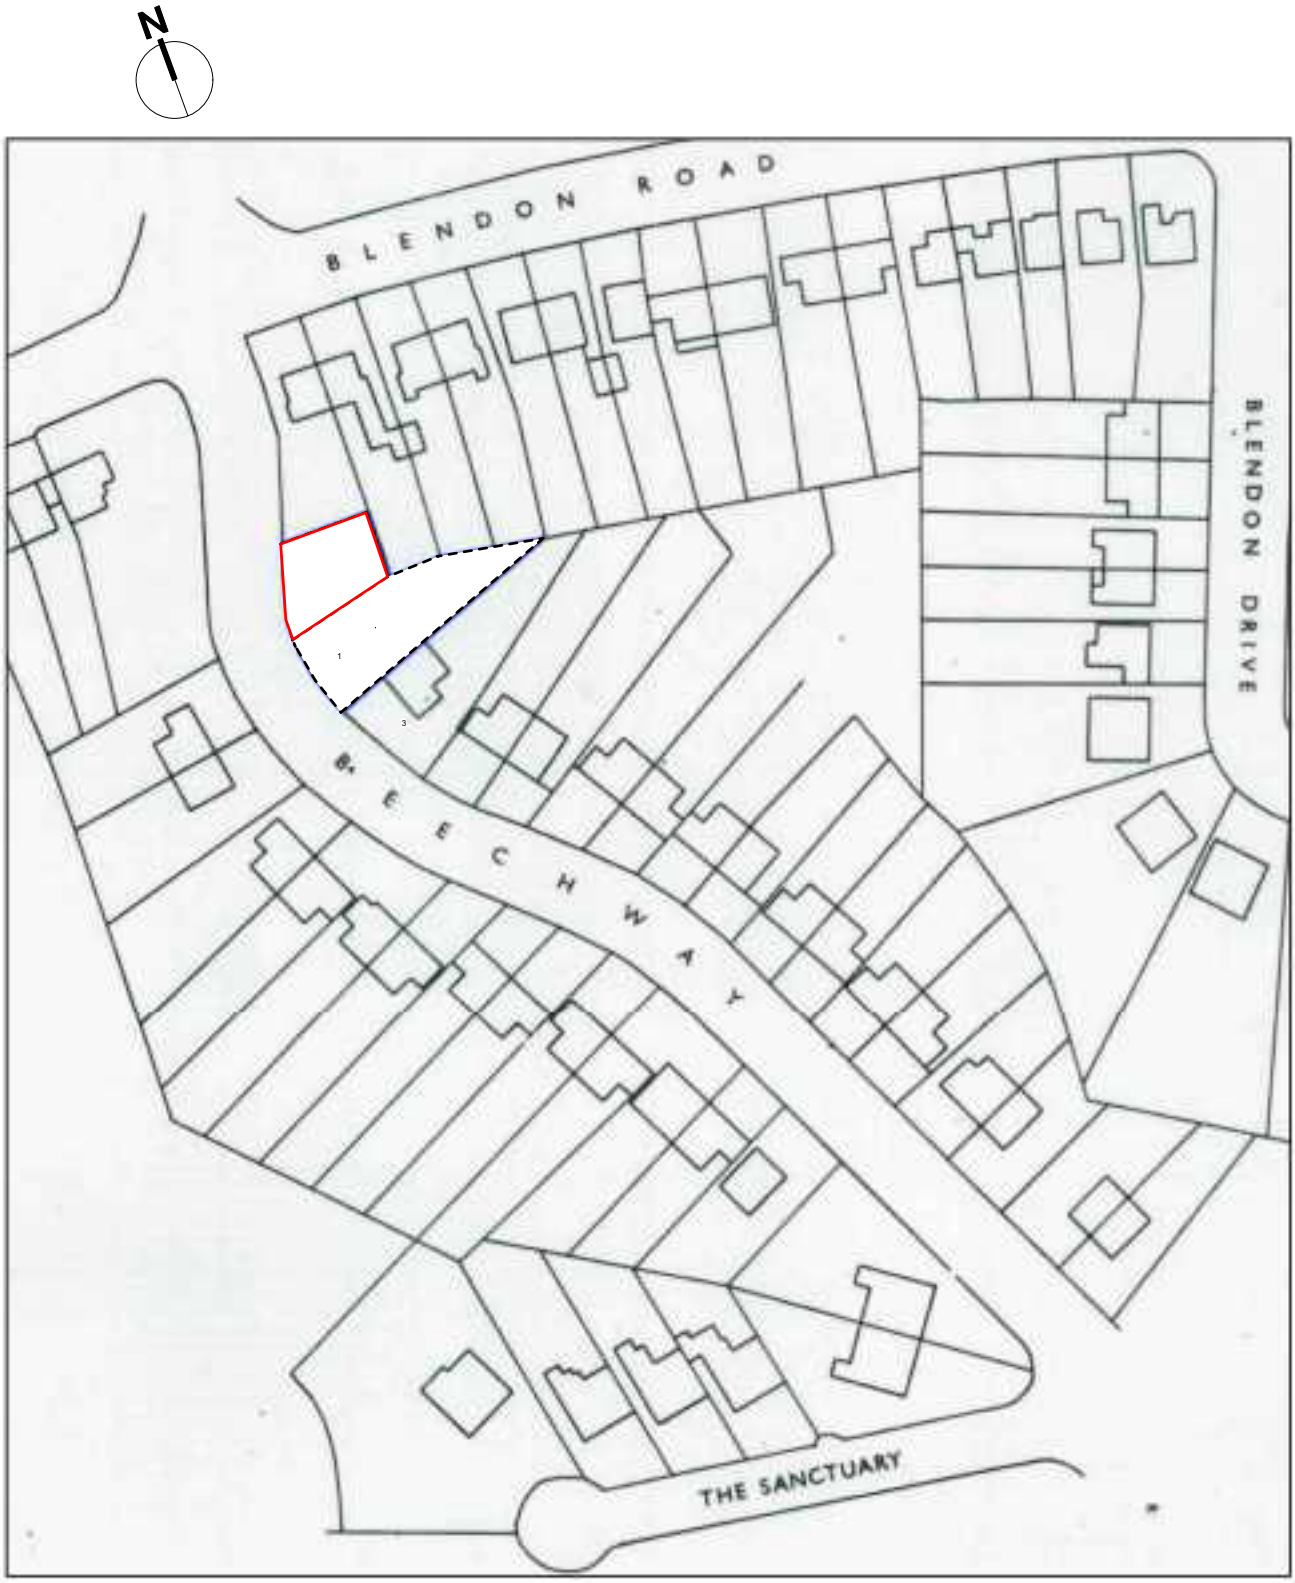


0 50 M

RIBA

Y B ARCHITECTS
38 Guildford Grove
London SE10 8JT
Phone: 020 8488 3161
yb.arch@ntlworld.com

1 BEECHWAY BEXLEY KENT DA5 3DQ
PROPOSED 3 BED HOUSE

**LOCATION**
1:1250 @ A4

July 2021 Drg No:21138/001