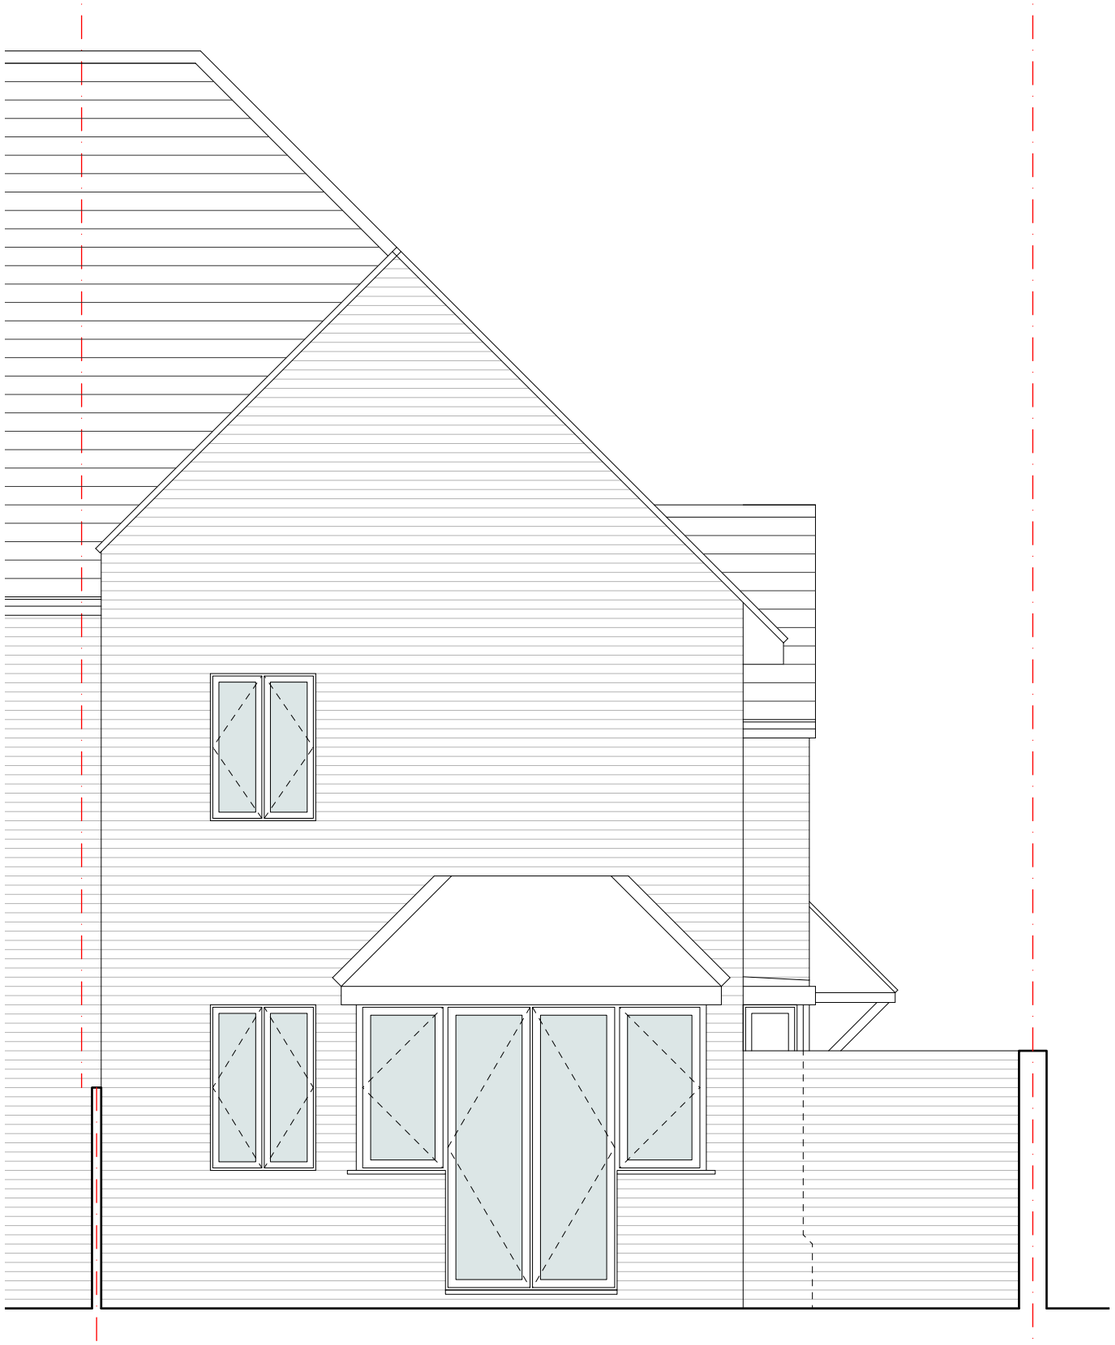

01 | **side elevation (west)**
scale 1:50

02 | **side elevation (east)**
scale 1:50

notes

Do not scale.
All dimensions to be checked on site and verified with the architect prior to construction.
Any discrepencies or uncertainties regarding this drawing to be discussed with the architect prior to construction.

key

0 1m 2.5m

property boundary

revision notes

changes since previous issue:

planning

revision	date	comment
p1	01.08.21	issued for planning

project
31 Hill View Drive, Welling, Kent, DA16 3RS

drawing
side elevations
existing

scale	date	
1:50 @ A3	15.04.2021	
job number	drawing number	revision
028-HVD	021	p1