CONTRACTORS MUST CHECK ALL DIMENSIONS
ONLY WORK FROM FIGURED DIMENSIONS
DISCREPANCIES MUST BE REPORTED IMMEDIATELY TO THE ARCHITECT TO AWAIT INSTRUCTIONS BEFORE PROCEEDING
IF IN DOUBT - ASK

DATE	REVISION
-	-

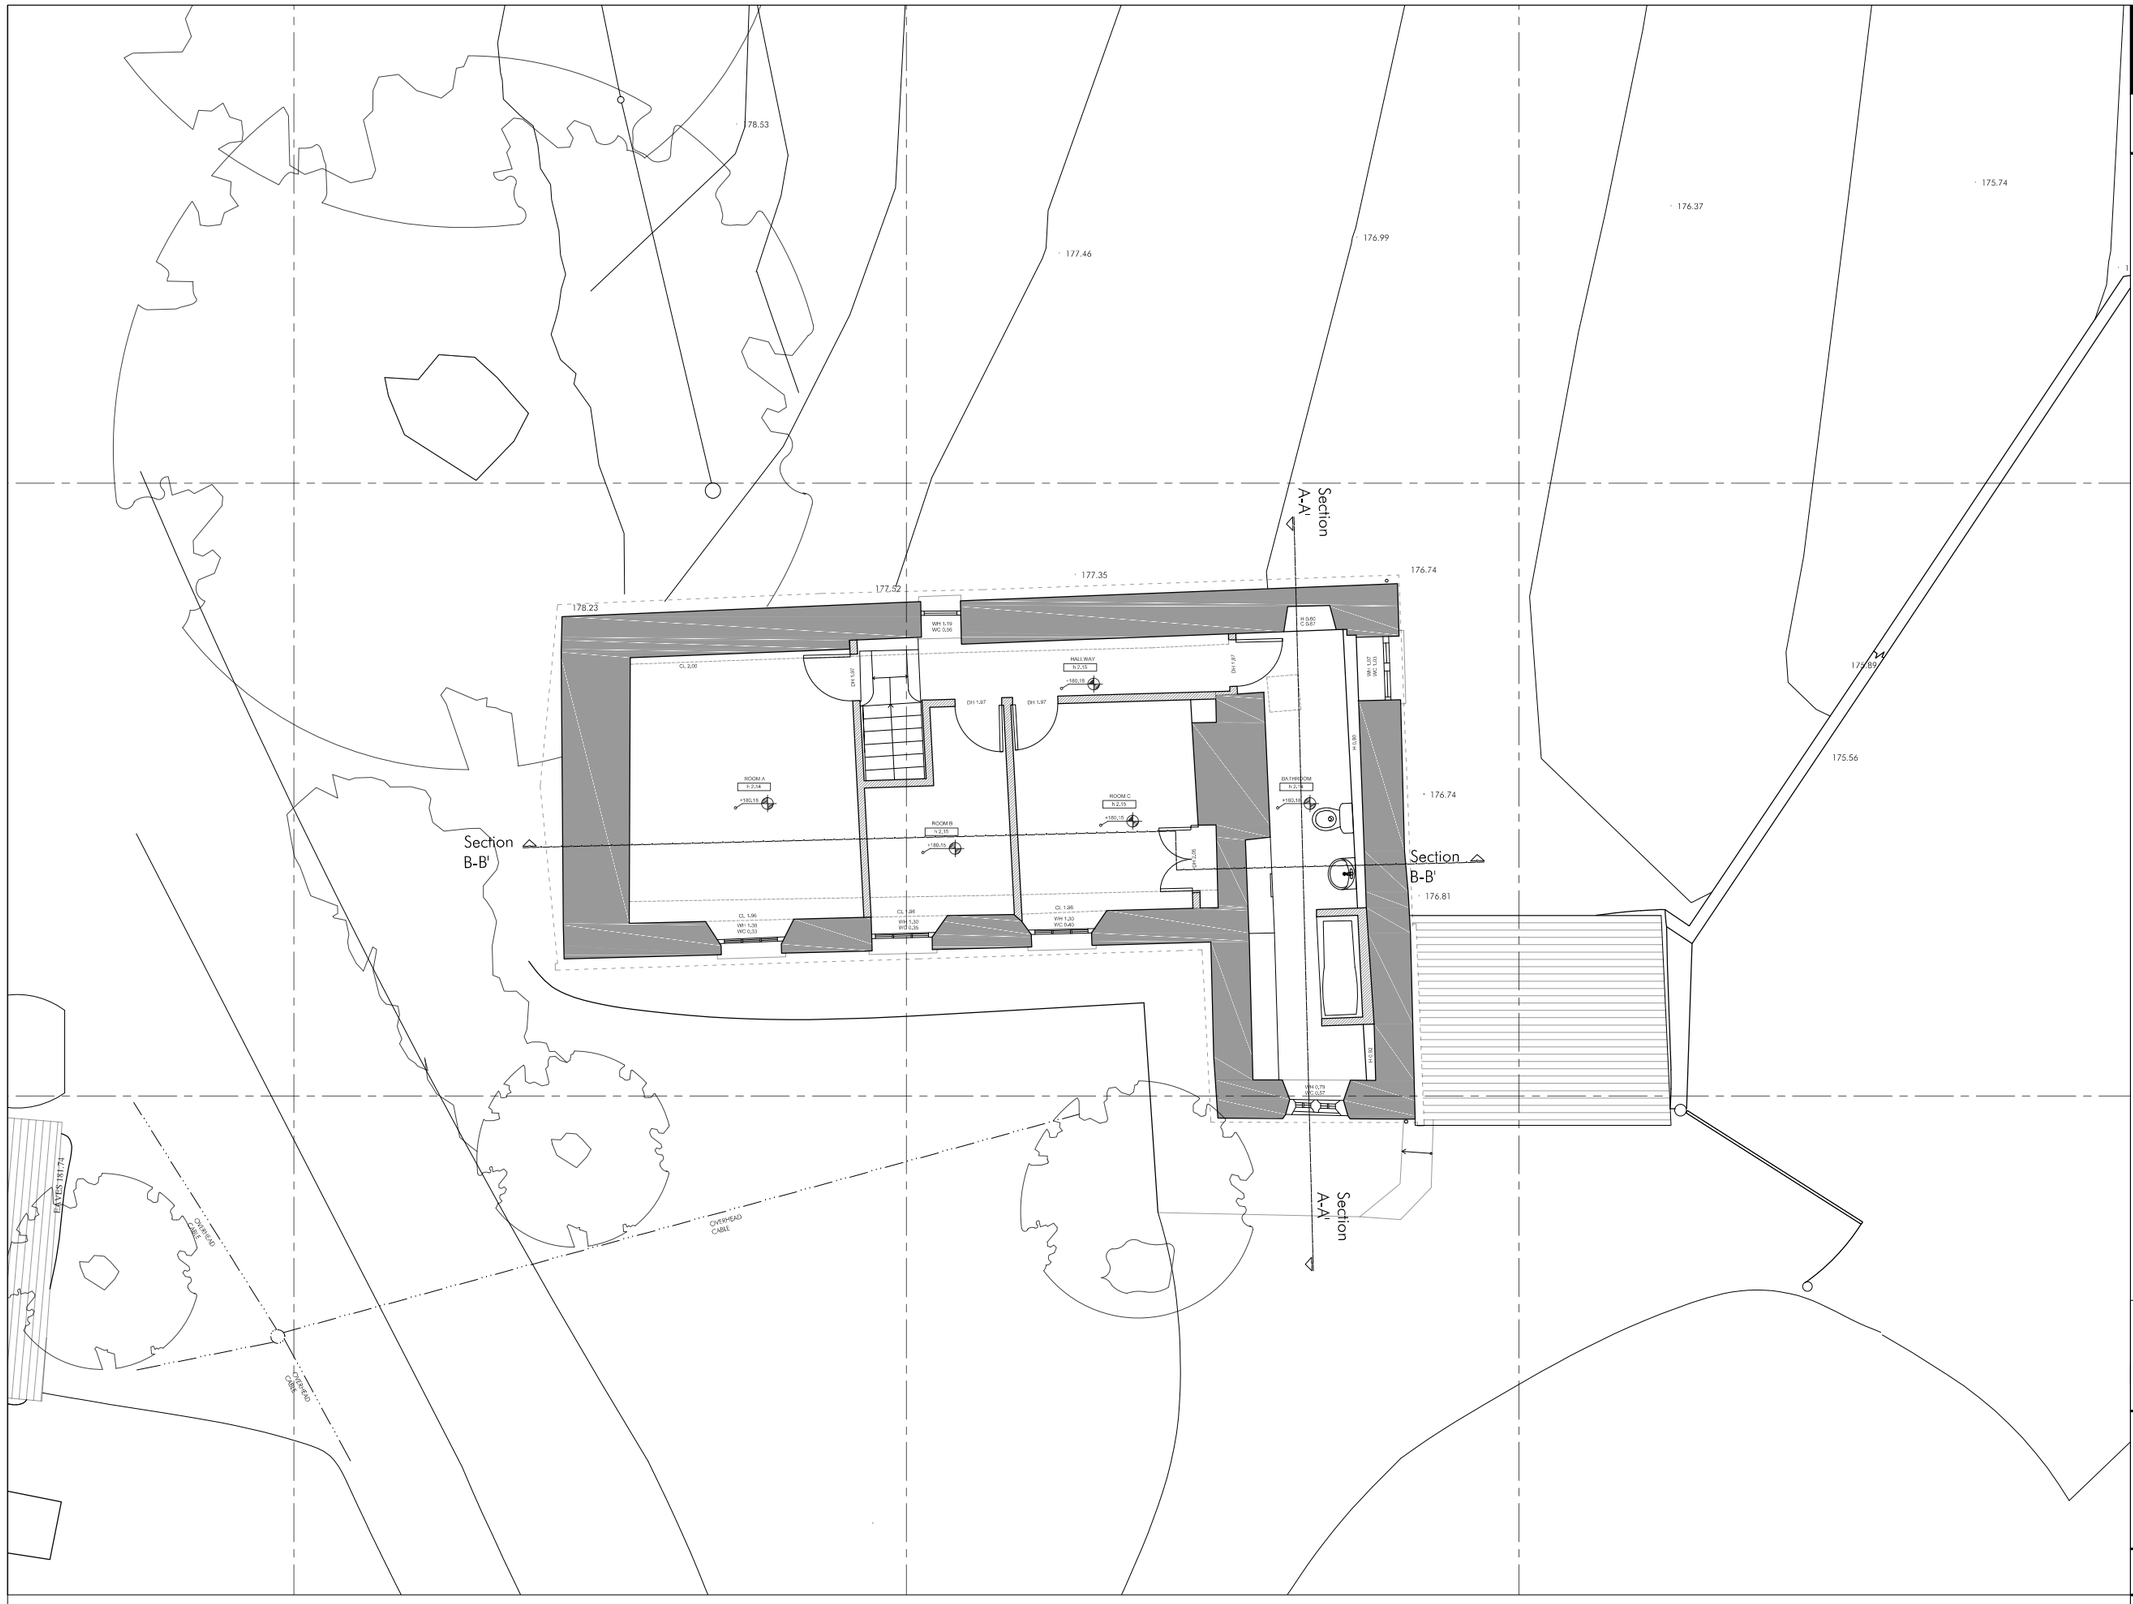

FIRST FLOOR PLAN AS EXISTING

SCALE: 1:100@A3

0 1 2 3 4 5 6 7 8 9 10

SCALE IN METRES
1:100 @ A3

LILLY LEWARNE ARCHITECTS
No.1 Victoria Wharf, Malpas Road, Truro. Cornwall. TR1 1QH
T: 01872 261000 E: architects@lillylewarne.co.uk
www.lillylewarne.co.uk

CLIENT	MR P SOLOMON DOWNINNEY MANOR LAUNCESTON
PROJECT	RENNOVATIONS AND EXTENSION TO DOWNINNEY MANOR LAUNCESTON
DRAWING	FIRST FLOOR PLAN AS EXISTING

SCALE : 1:100@A3
DRAWN : DC
DIRECTOR : JSM
CHECKED : PC

DRAWING STATUS: **PLANNING**
DATE: SEP 2021

PROJECT NUMBER	STAGE	DRAWING NUMBER	REVISION
21035.3. 003			

© LILLY LEWARNE PRACTICE 2021