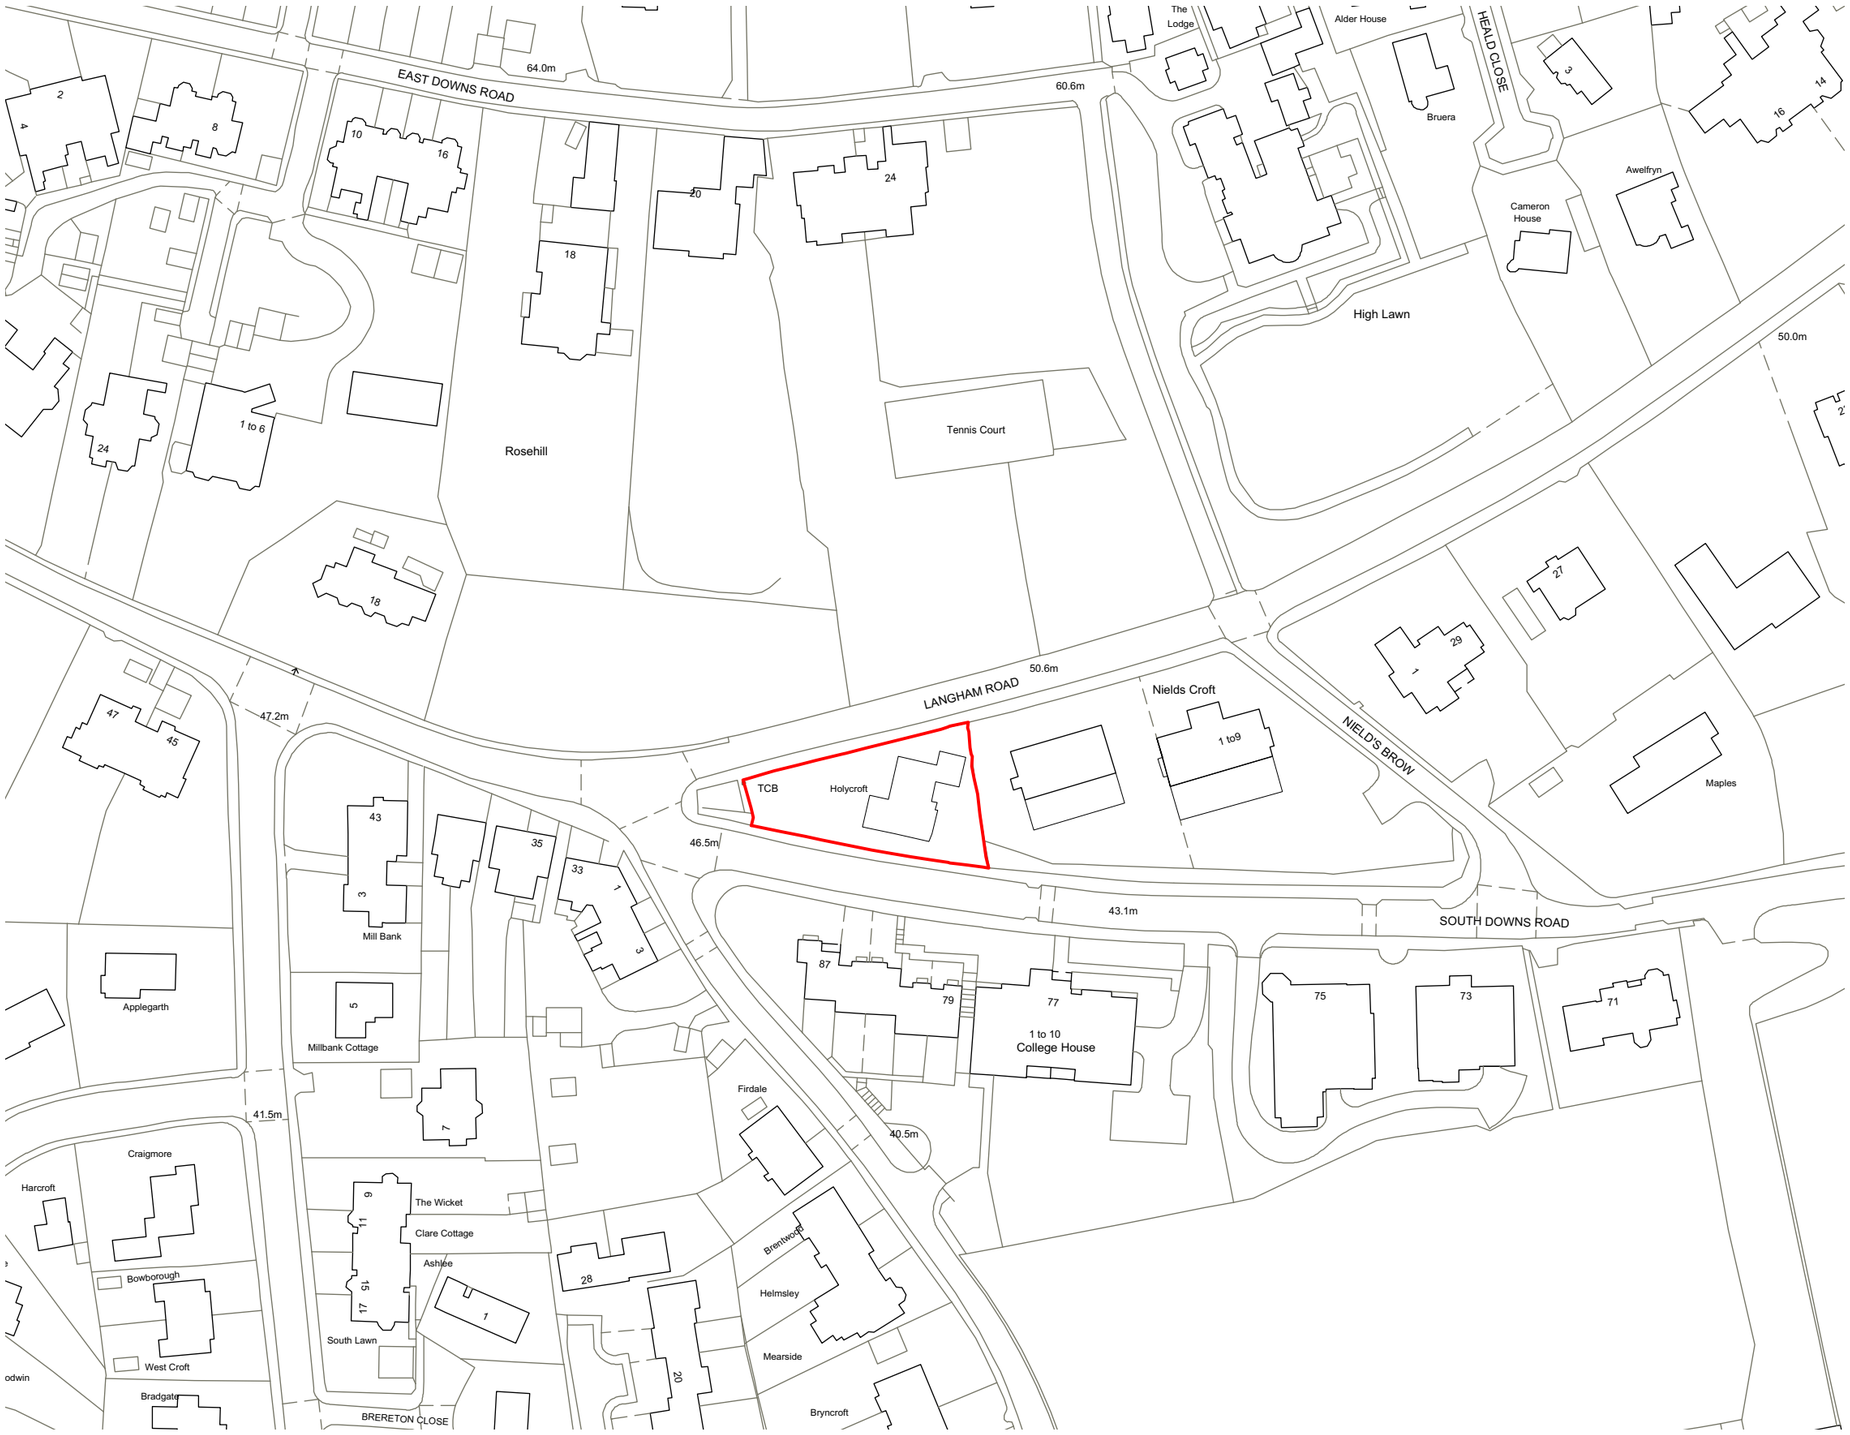

LOCATION PLAN
SCALE - 1:1250 @ A3

LOCATION PLAN
1:1250 @ A3

0M 10M 20M 30M 40M 50M

APPLICATION SITE BOUNDARY

REVISION	DATE	DESCRIPTION
A	06.10.21	Scale bar added

CLIENT: HARDY MILL PROPERTIES
PROJECT: PROPOSED RESIDENTIAL DEVELOPMENT
ADDRESS: HOLYCROFT, SOUTH DOWNS ROAD, BOWDON, WA14 3DZ
DRAWING TITLE: LOCATION PLAN
SCALE: 1:1250@A3 **DATE:** NOV 2016
DRAWING NO: A258_P_001A

OLLIER SMURTHWAITE ARCHITECTS
106 Albert Mill, 10 Hulme Hall Road, Manchester, M15 4LY
T 0161 883 0838
F 0161 883 0839
E mail@olliersmurthwaite.com