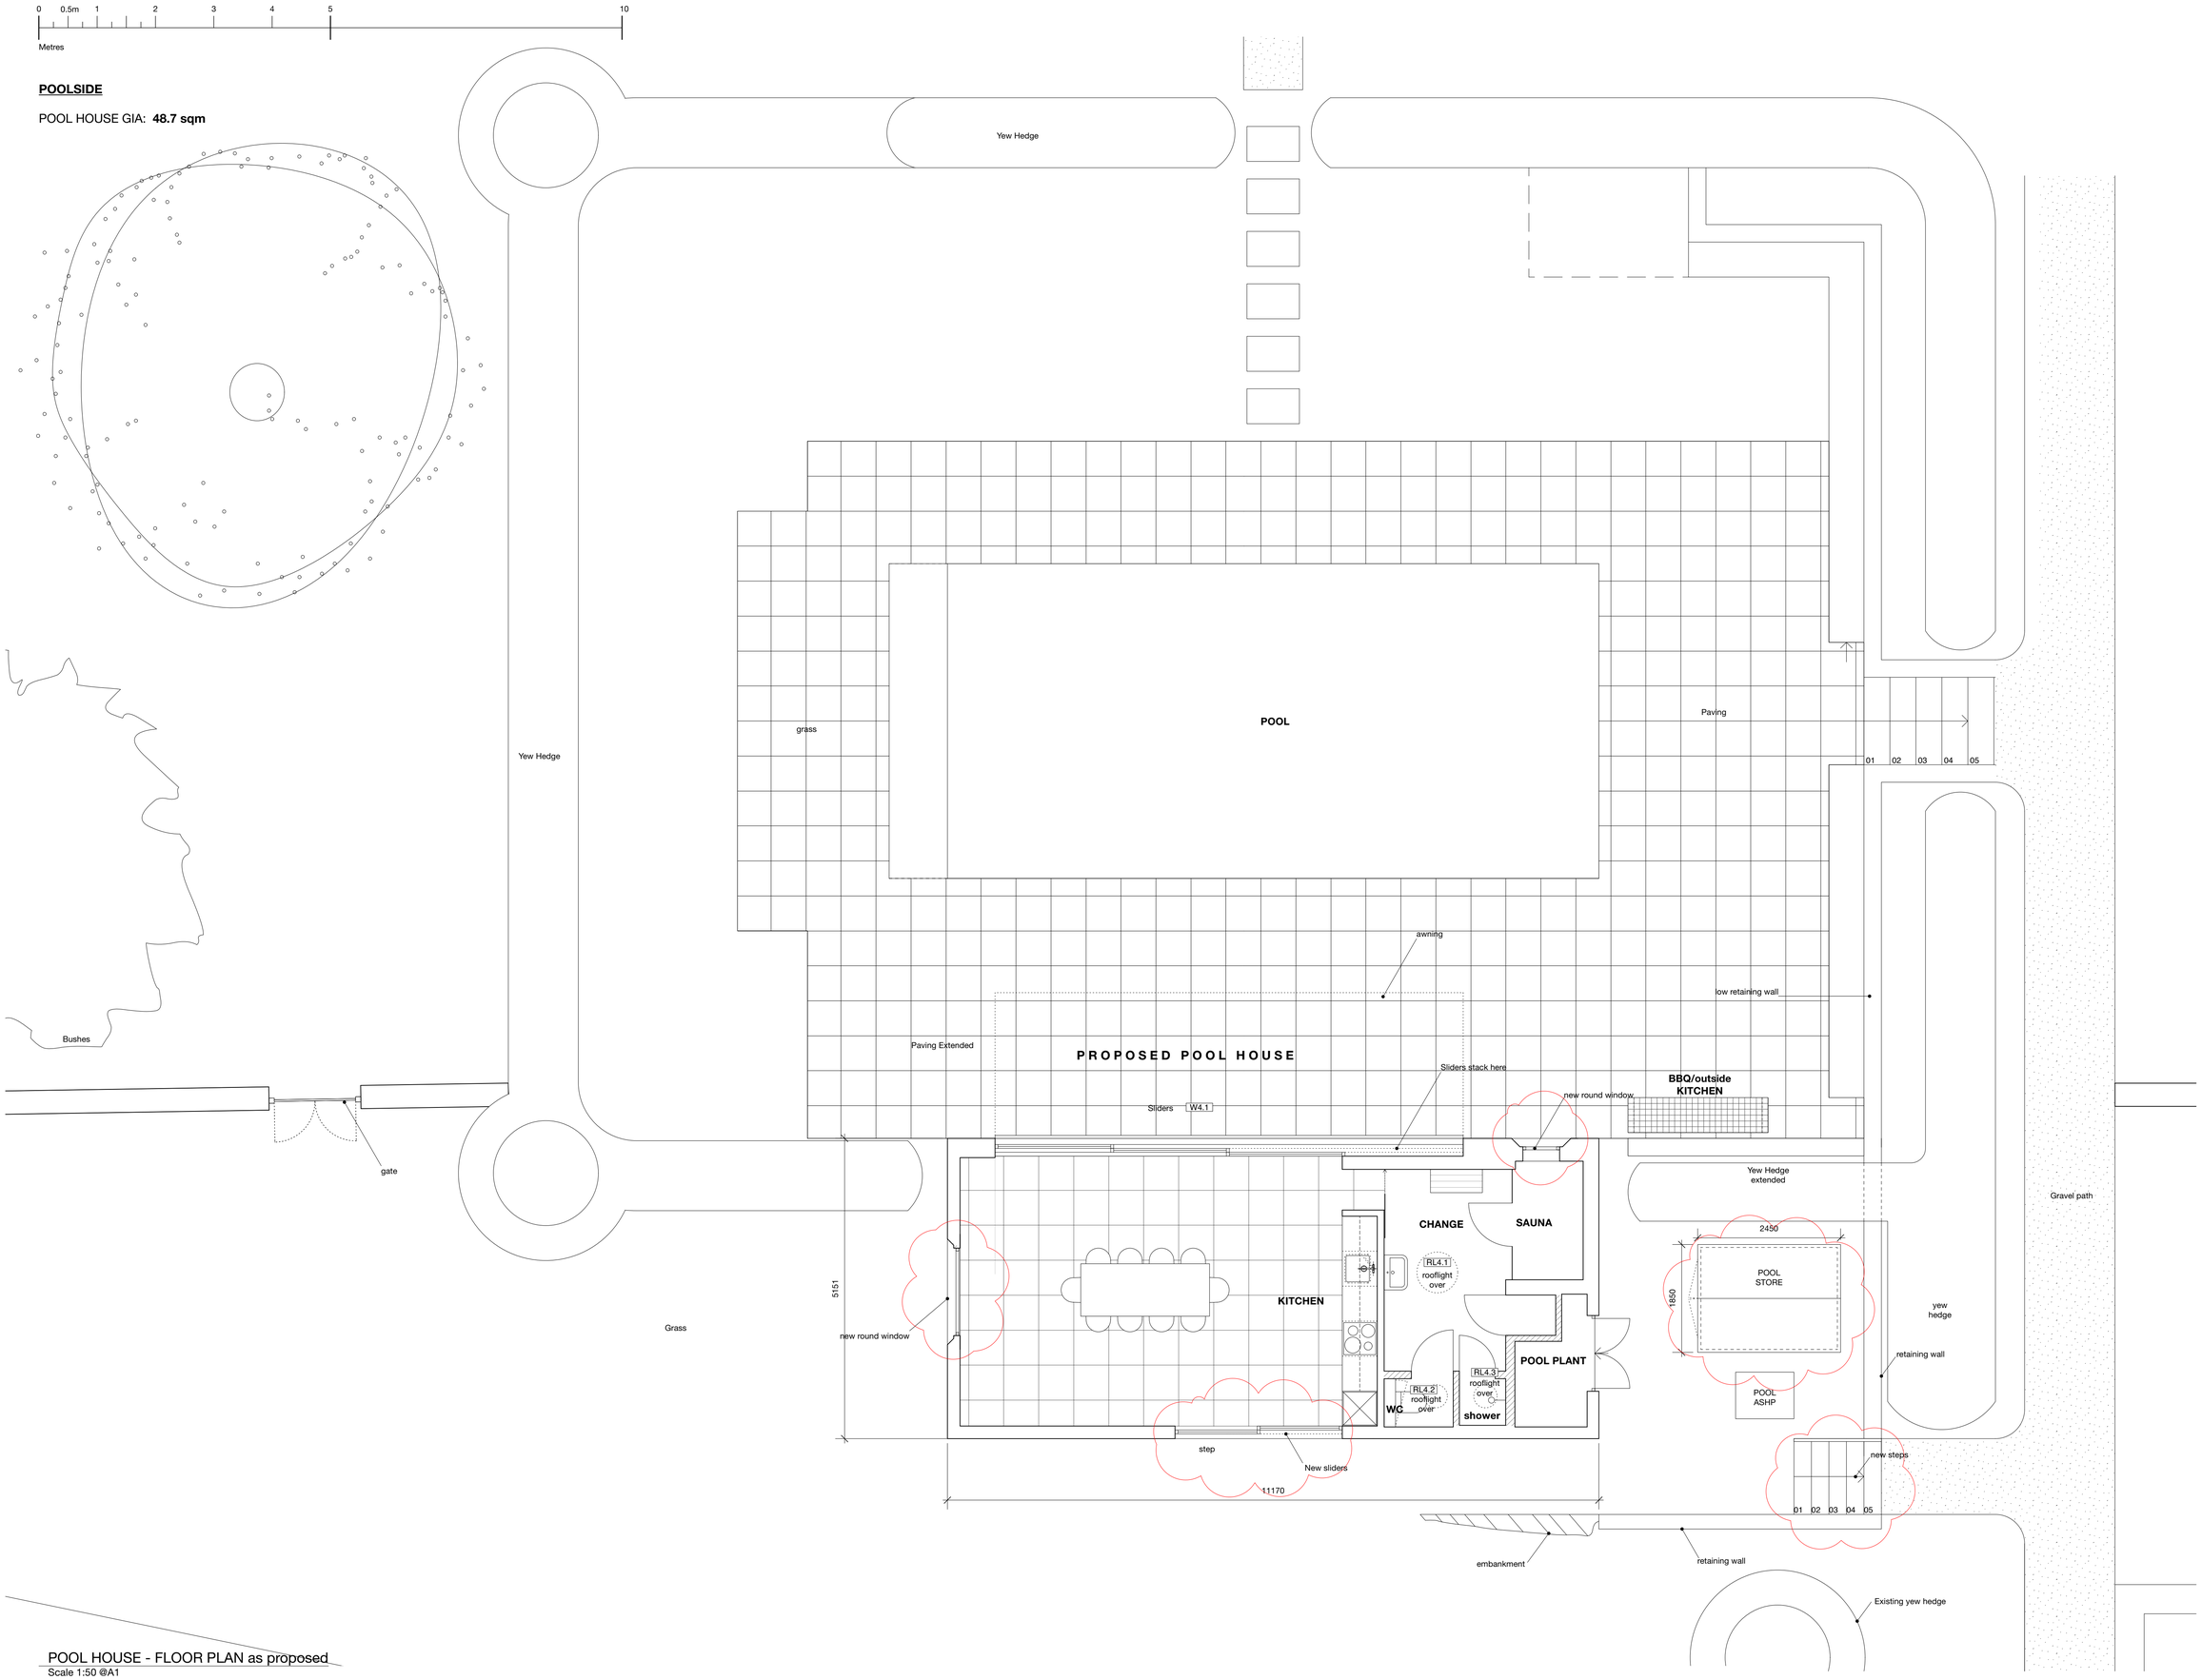

POOL HOUSE - FLOOR PLAN as proposed
Scale 1:50 @A1

REV	NOTES	DATE	BY
X	Submitted to Planning	04.10.21	AM

New Construction

CHARLES BARCLAY ARCHITECTS

74 Josephine Avenue, London, SW2 2LA
t. 020 8674 0037 f. 020 8683 9696
e. cba@cbarchitects.co.uk w. www.cbarchitects.co.uk

PLANNING

TITLE
POOL HOUSE, Floor Plan as proposed

PROJECT
Dower House Master Plan, Heythrop, OX7 5TL

JOB NUMBER	DRAWING NUMBER	REVISION	DATE
815	(PL) 07	X	04.10.2021

SCALE	DRAWN	CHECKED
1:50 @ A1	AM	CB

©CHARLES BARCLAY ARCHITECTS