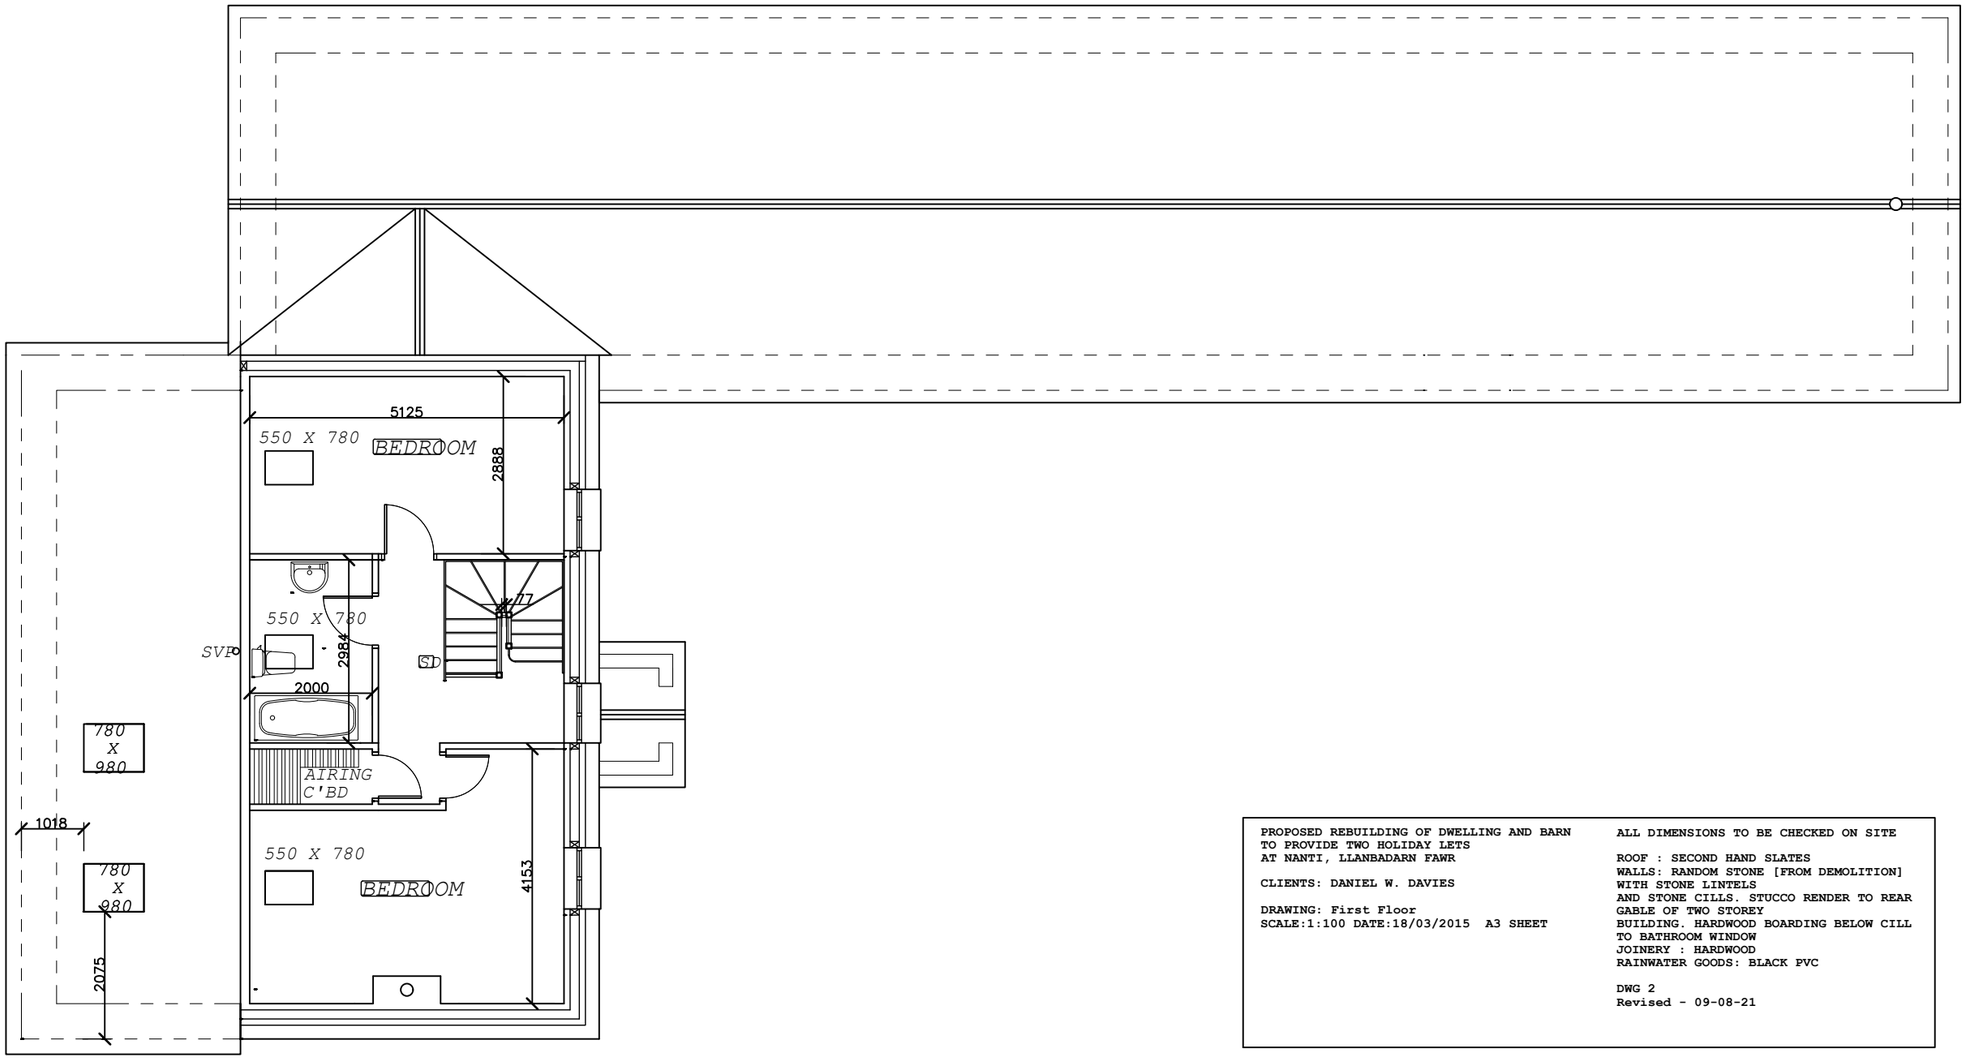

PROPOSED REBUILDING OF DWELLING AND BARN
TO PROVIDE TWO HOLIDAY LETS
AT NANTI, LLANBADARN FAWR

CLIENTS: DANIEL W. DAVIES

DRAWING: First Floor
SCALE:1:100 DATE:18/03/2015 A3 SHEET

ALL DIMENSIONS TO BE CHECKED ON SITE

ROOF : SECOND HAND SLATES
WALLS: RANDOM STONE [FROM DEMOLITION]
WITH STONE LINTELS
AND STONE CILLS. STUCCO RENDER TO REAR
GABLE OF TWO STOREY
BUILDING. HARDWOOD BOARDING BELOW CILL
TO BATHROOM WINDOW
JOINERY : HARDWOOD
RAINWATER GOODS: BLACK PVC

DWG 2
Revised - 09-08-21