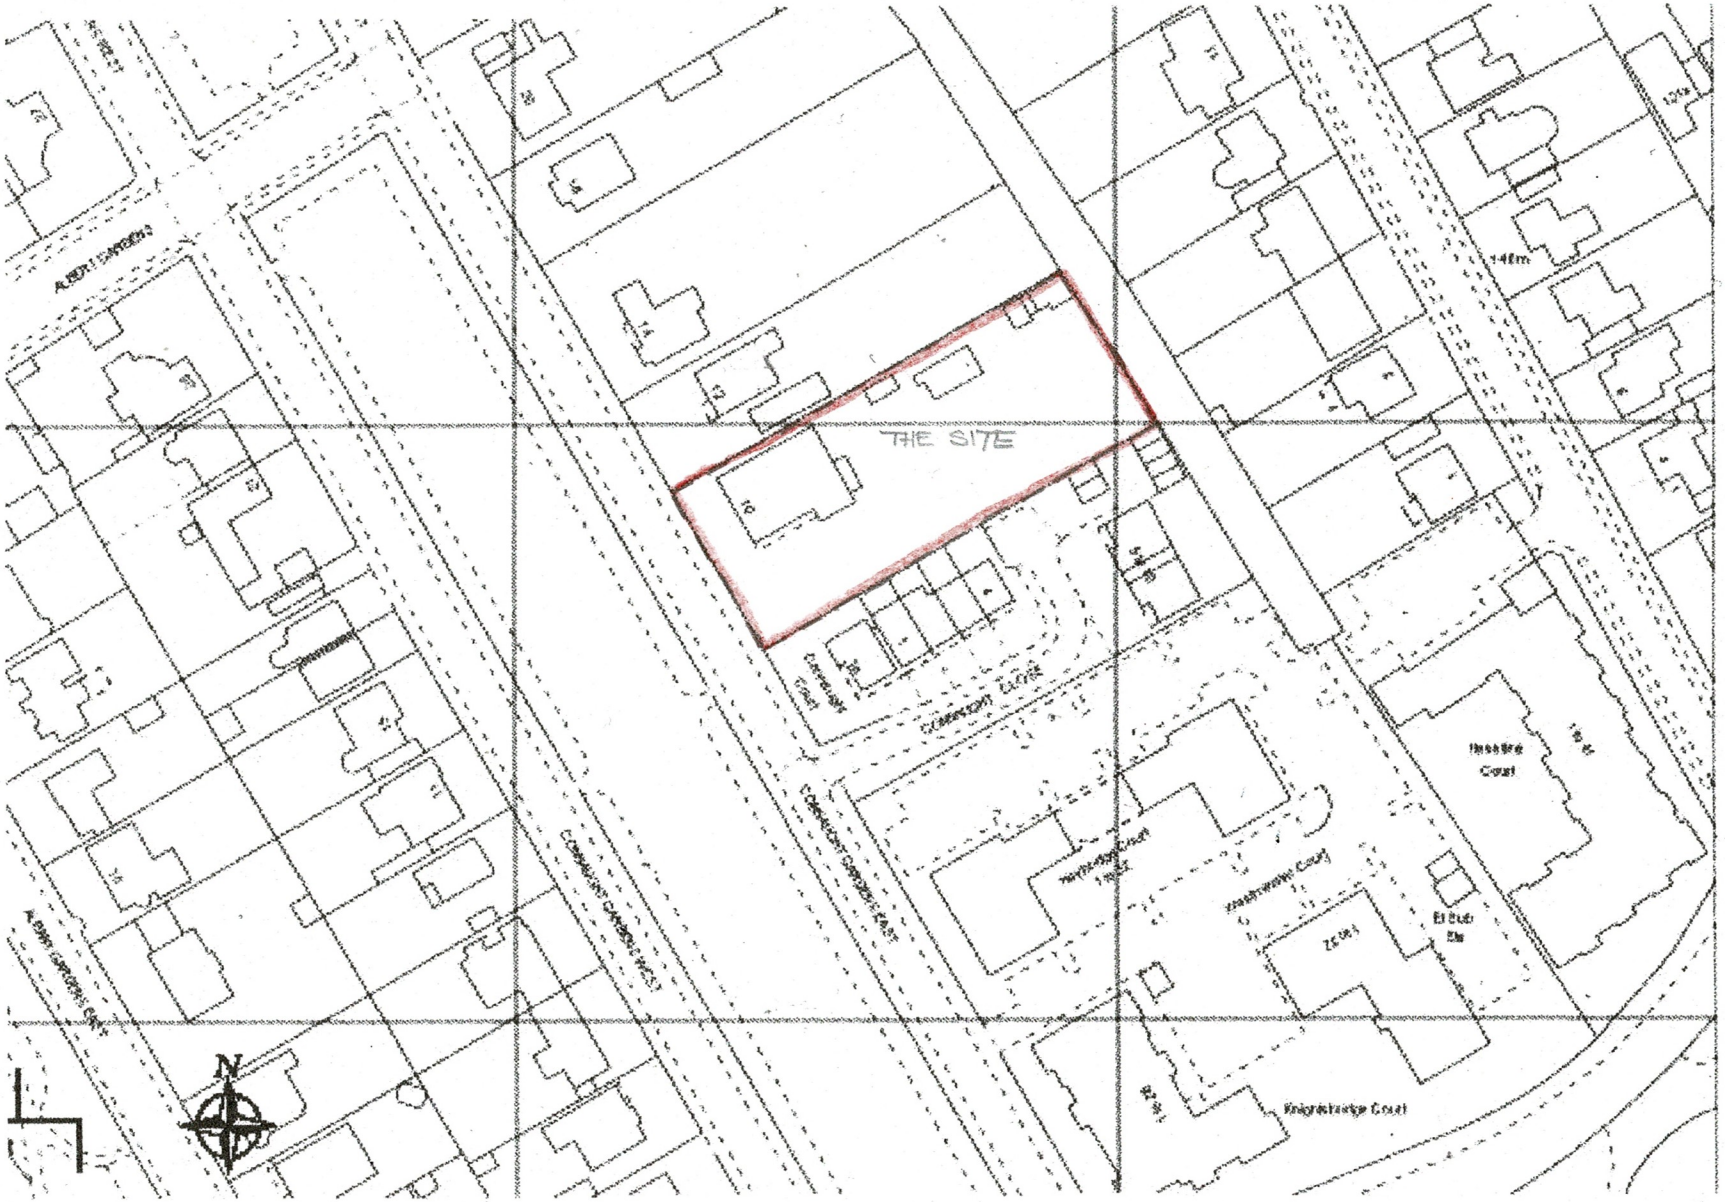

LOCATION PLAN 1:1250.