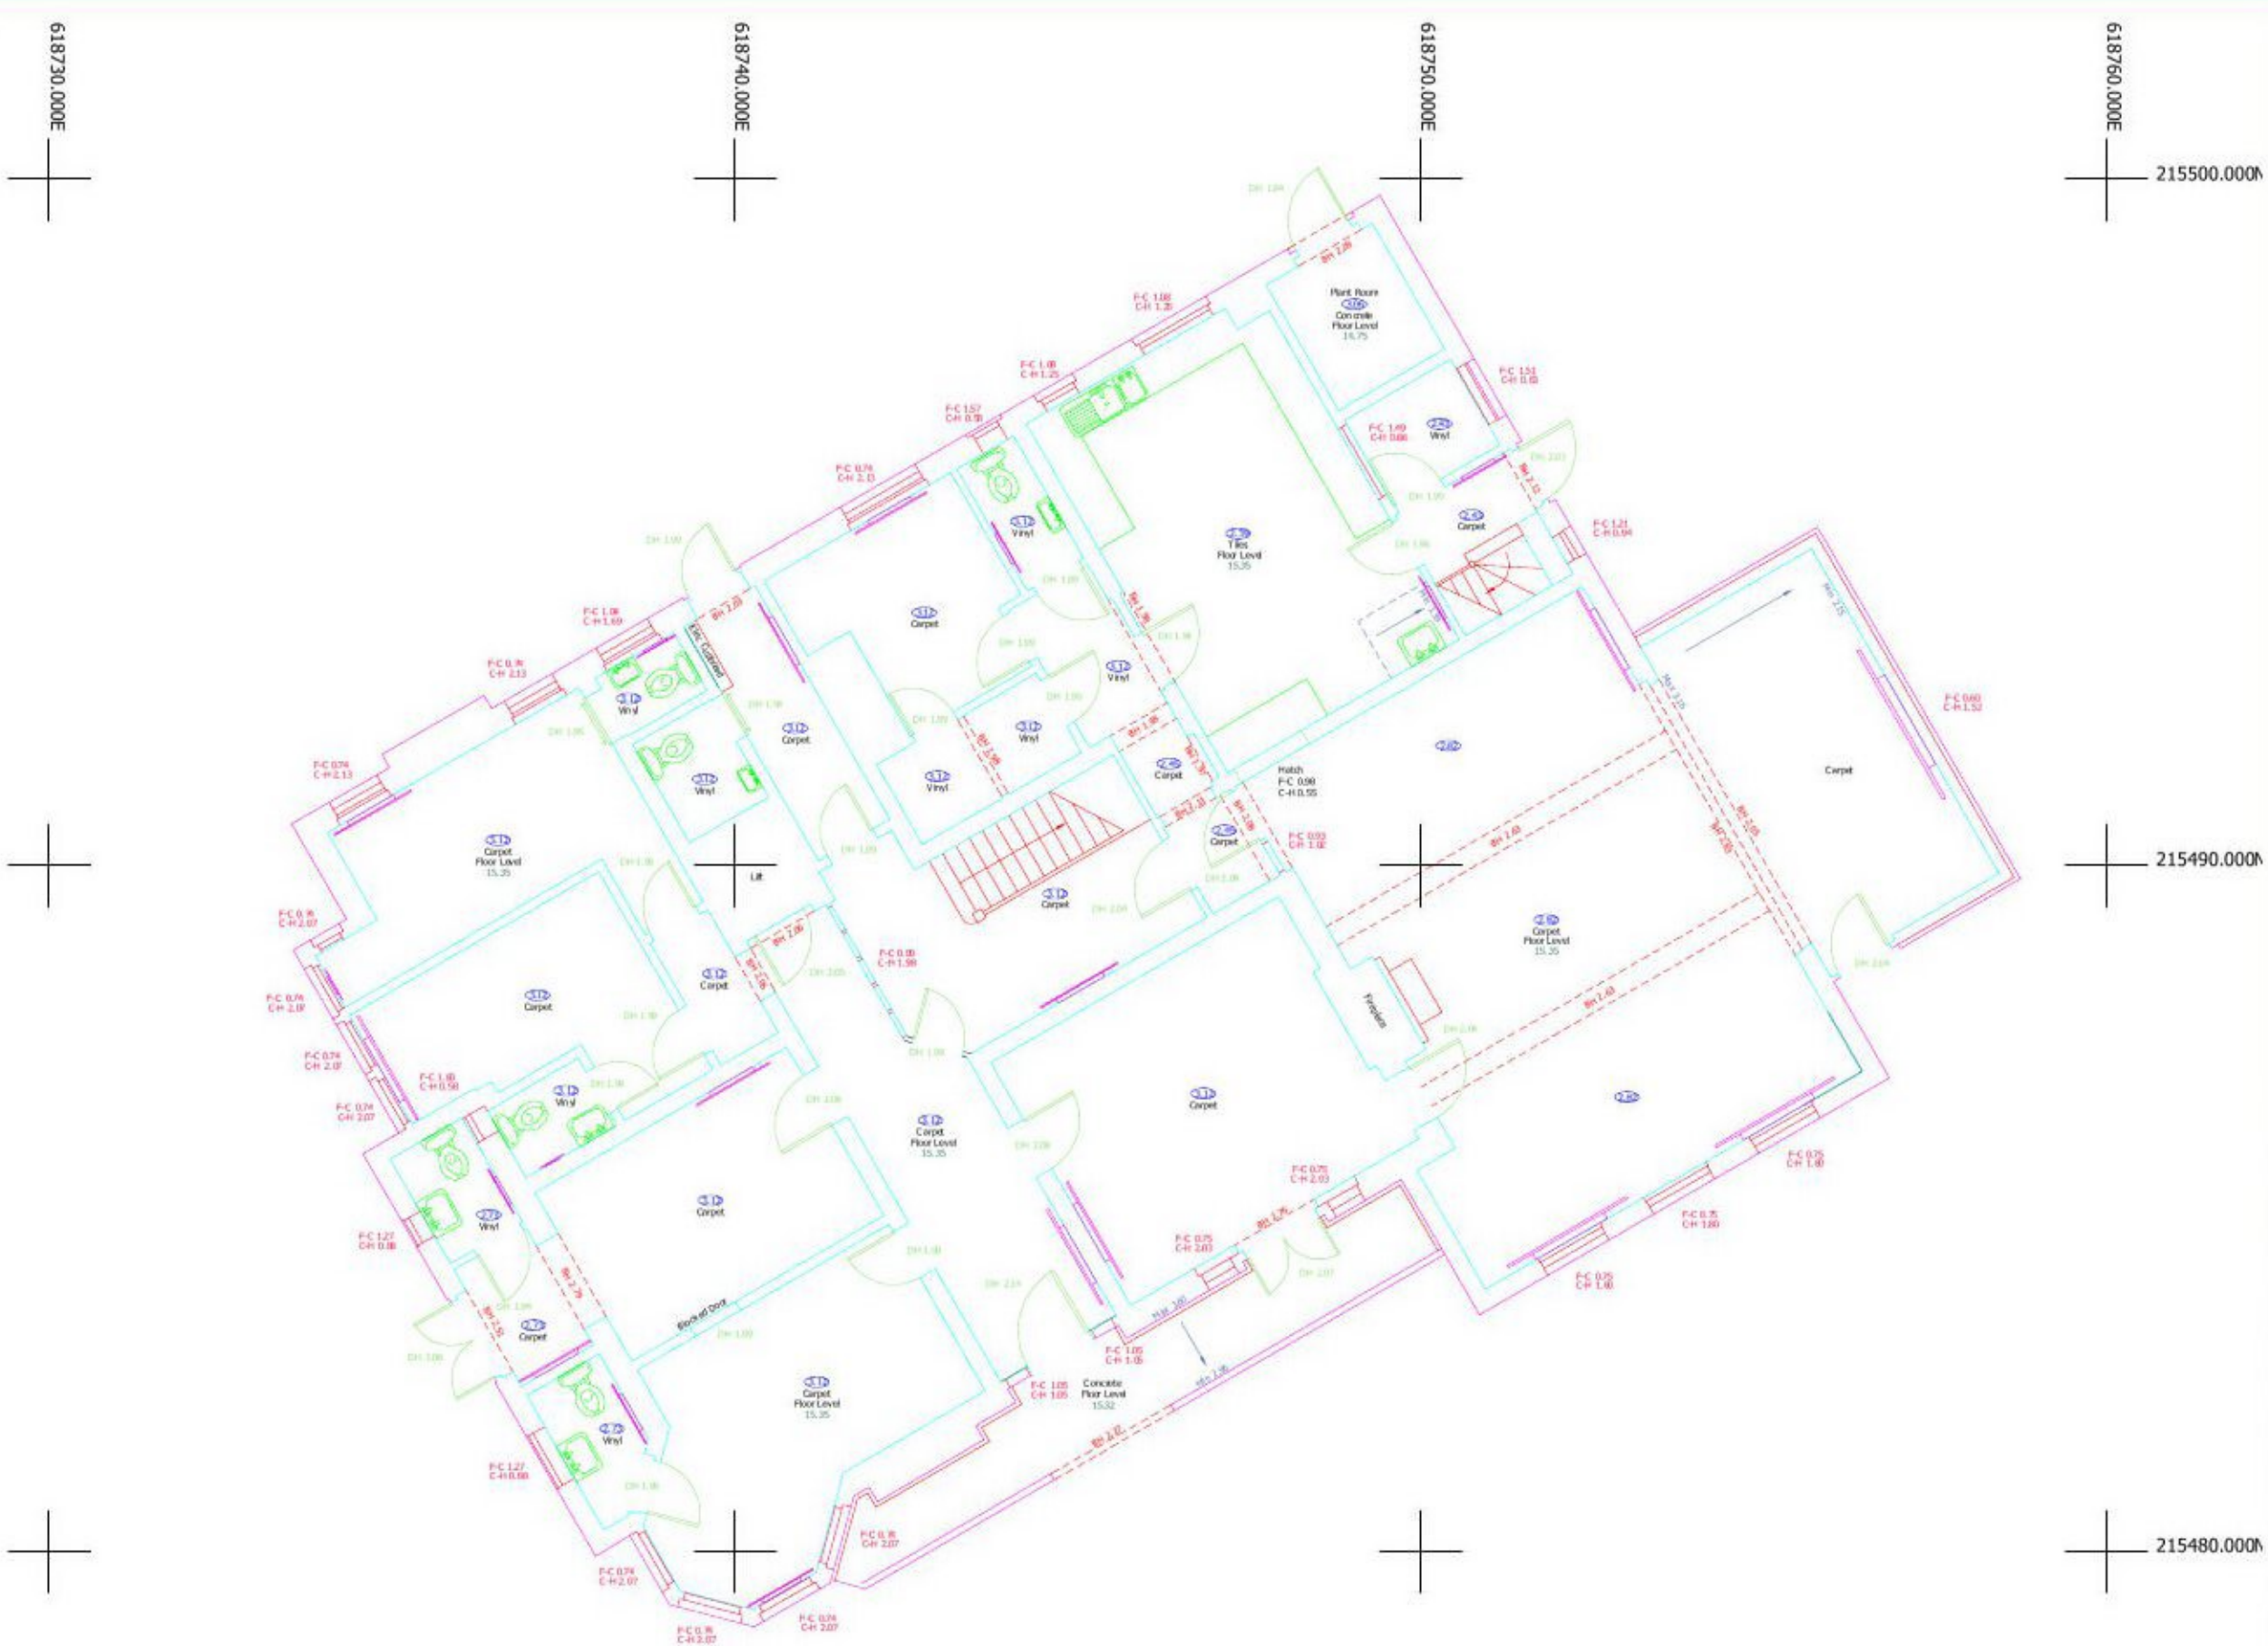

OS NORTH

Building Abbreviations

AB	Air Brick	DPC	Damp Proof Course
BH	Beam Height	FL	Floor Level
BL	Beam Level	F-C	Floor to Cill
CL	Window Cill Level	HD	Heating Duct
C-H	Cill to Head	HL	Window Head Level
DH	Door Height	MaxL	Maximum Level
DL	Door Head Level	MinL	Minimum Level
DP	Down Pipe	RWP	Rain Water Pipe
2.10	Floor to Ceiling Height	VP	Vent Pipe
2.25	Soffit Level		

Notes

Grid is related to OS using GPS

All levels related to OS using GPS

Rev		Description	
5		-	
4		-	
3		-	
2		-	
1			
0	ACC	First Complete Issue	27/05/20.

CHINERY LAND SURVEYS

LABURNUM
MALDON ROAD
KELVEDON
ESSEX

[redacted]

SURVEYED	RJC	LPB HOMES
DRAWN	RJC	
SCALE	1:100	

OLD DUNEDIN CARE HOME
10 CONNAUGHT GARDENS EAST
CLACTON, ESSEX CO15 6HY

MEASURED BUILDING SURVEY GROUND FLOOR

JOB No	DRAWING NUMBER
CLS20076	CLS20076002 Rev0

A3 Sheet - 420mm x 297mm