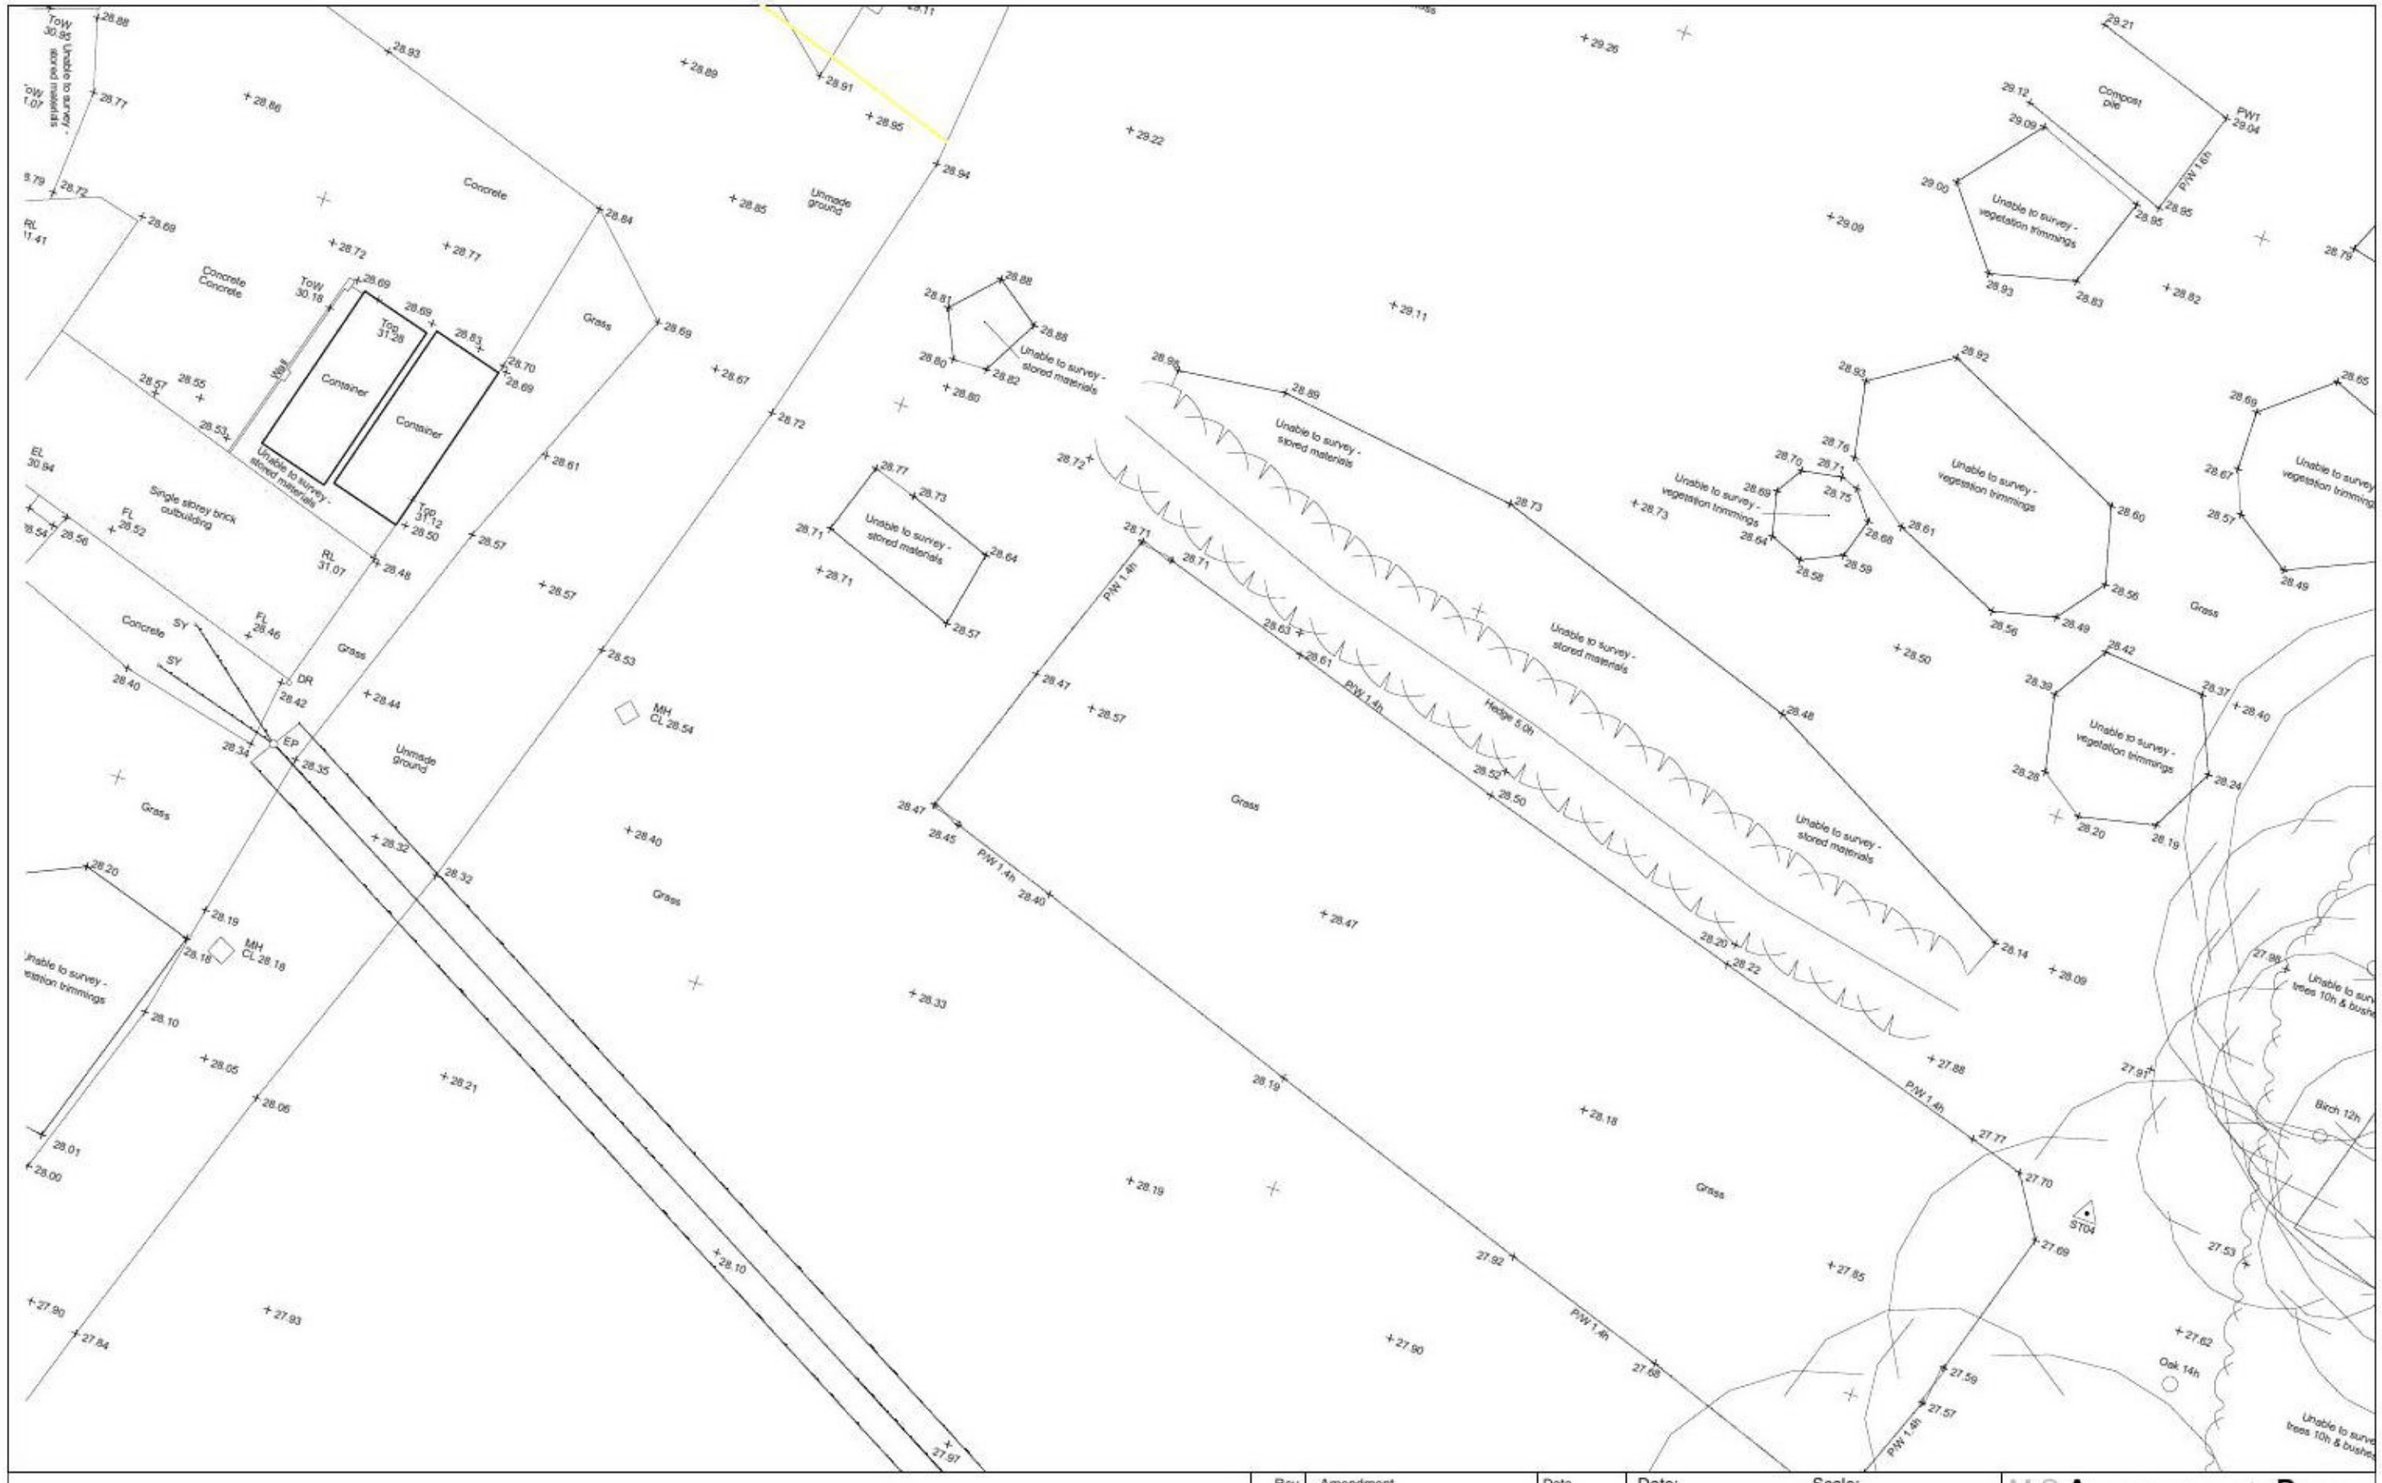

USE FIGURED DIMENSIONS ONLY
DO NOT SCALE FROM THIS DRAWING.

ALL DIMENSIONS MUST BE CHECKED ON SITE ANY INCONSISTENCIES MUST BE REPORTED BACK TO THE ARCHITECT.

THIS DRAWING AND ANY DESIGNS INDICATED THEREON ARE THE COPYRIGHT OF MSA DESIGN.
ALL RIGHTS ARE RESERVED.
NO PART OF THIS WORK MAY BE PRODUCED WITHOUT PRIOR PERMISSION IN WRITING FROM MSA DESIGN.

0 05

N

Rev.	Amendment	Date

Date: 07.07.2021
Scale: 1:200@A3

DRAWING TITLE:
Existing site plan

CLIENT:
The Beth Chatto Gardens Ltd - CO7 7DD

DRAWING NO:
095 P002

MSA rchitecture + D esign

Mark Amos
130 High street
Wivenhoe
CO7 9AF
[redacted]