REV

-

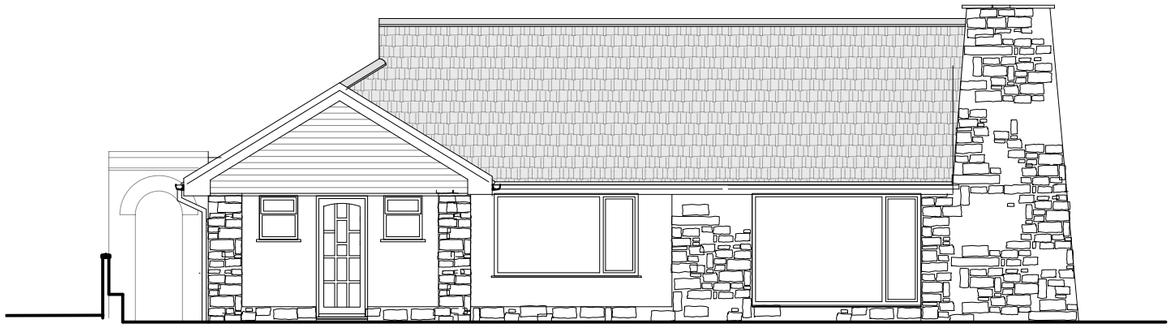

EXISTING FRONT (NORTH) ELEVATION

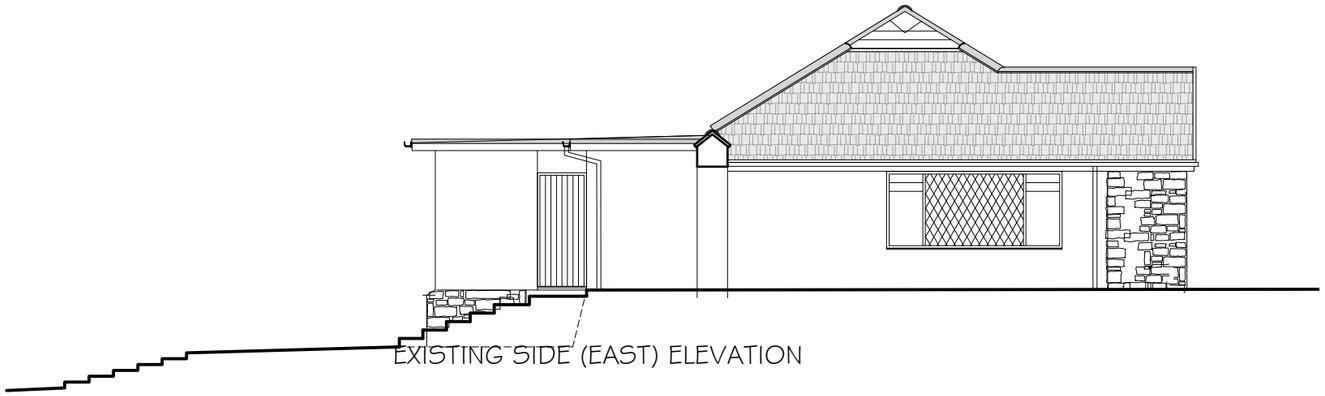

EXISTING SIDE (EAST) ELEVATION

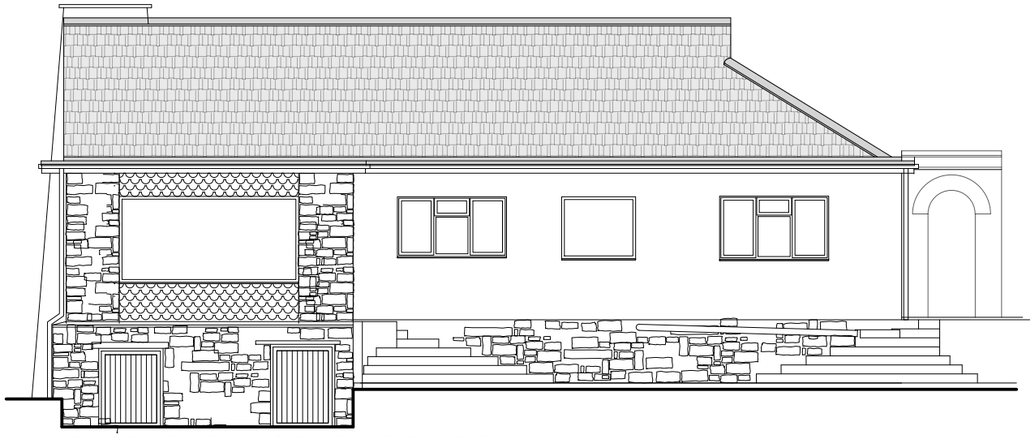

EXISTING REAR (SOUTH) ELEVATION

EXISTING SIDE (WEST) ELEVATION

EXISTING MATERIALS
ROOF- Concrete interlocking 'Double Roman tiles Colour Brown
WALLS - Part Rough cast painted render, part natural stone, with areas of Bitumen Felt shingles and natural stone cladding
WINDOWS - Part UPVC Colour White Part UPVC Colour Grey, Part metal painted white
DOORS - Composite Thru Colour Front Door, Painted Timber to rear
RAINWATER GOODS - Upvc Colour White

SCALE 1:100 @ A3

0 0.5 1.0 2.5

- NOTE -
All dimensions to be checked on site by contractor prior to commencement of any & all works & manufacture of prefabricated items. Any discrepancy or query to be reported and clarified before any associated / all work proceeds. All construction to be in accordance with current relevant Trade and Professional Standards and Guidelines, Statutory requirements and product manufacturers specifications and details. Read drawing in conjunction with finishing specification, workmanship specification, all other associated drawings issued and details which may be issued from time to time.
© GSH Architects LTD 2021
All rights reserved / All copyrights retained

Revision

-

Title

1 WHITE HART DRIVE
MACHEN
CAERPHILLY
CF83 8NH

Description

EXISTING ELVATIONS

Drg. No	21/0341/003
Scale	1:100 @ A3
Date	APR 2021

gsh architects
Chartered Architects

3 Hollow Road
Almondsbury
South Gloucestershire
BS32 4DP
Tel: 07516 522885
email: info@gsharchitects.co.uk