Do Not Scale. All dimensions to be checked on site. This drawing is copyright of bptw partnership.

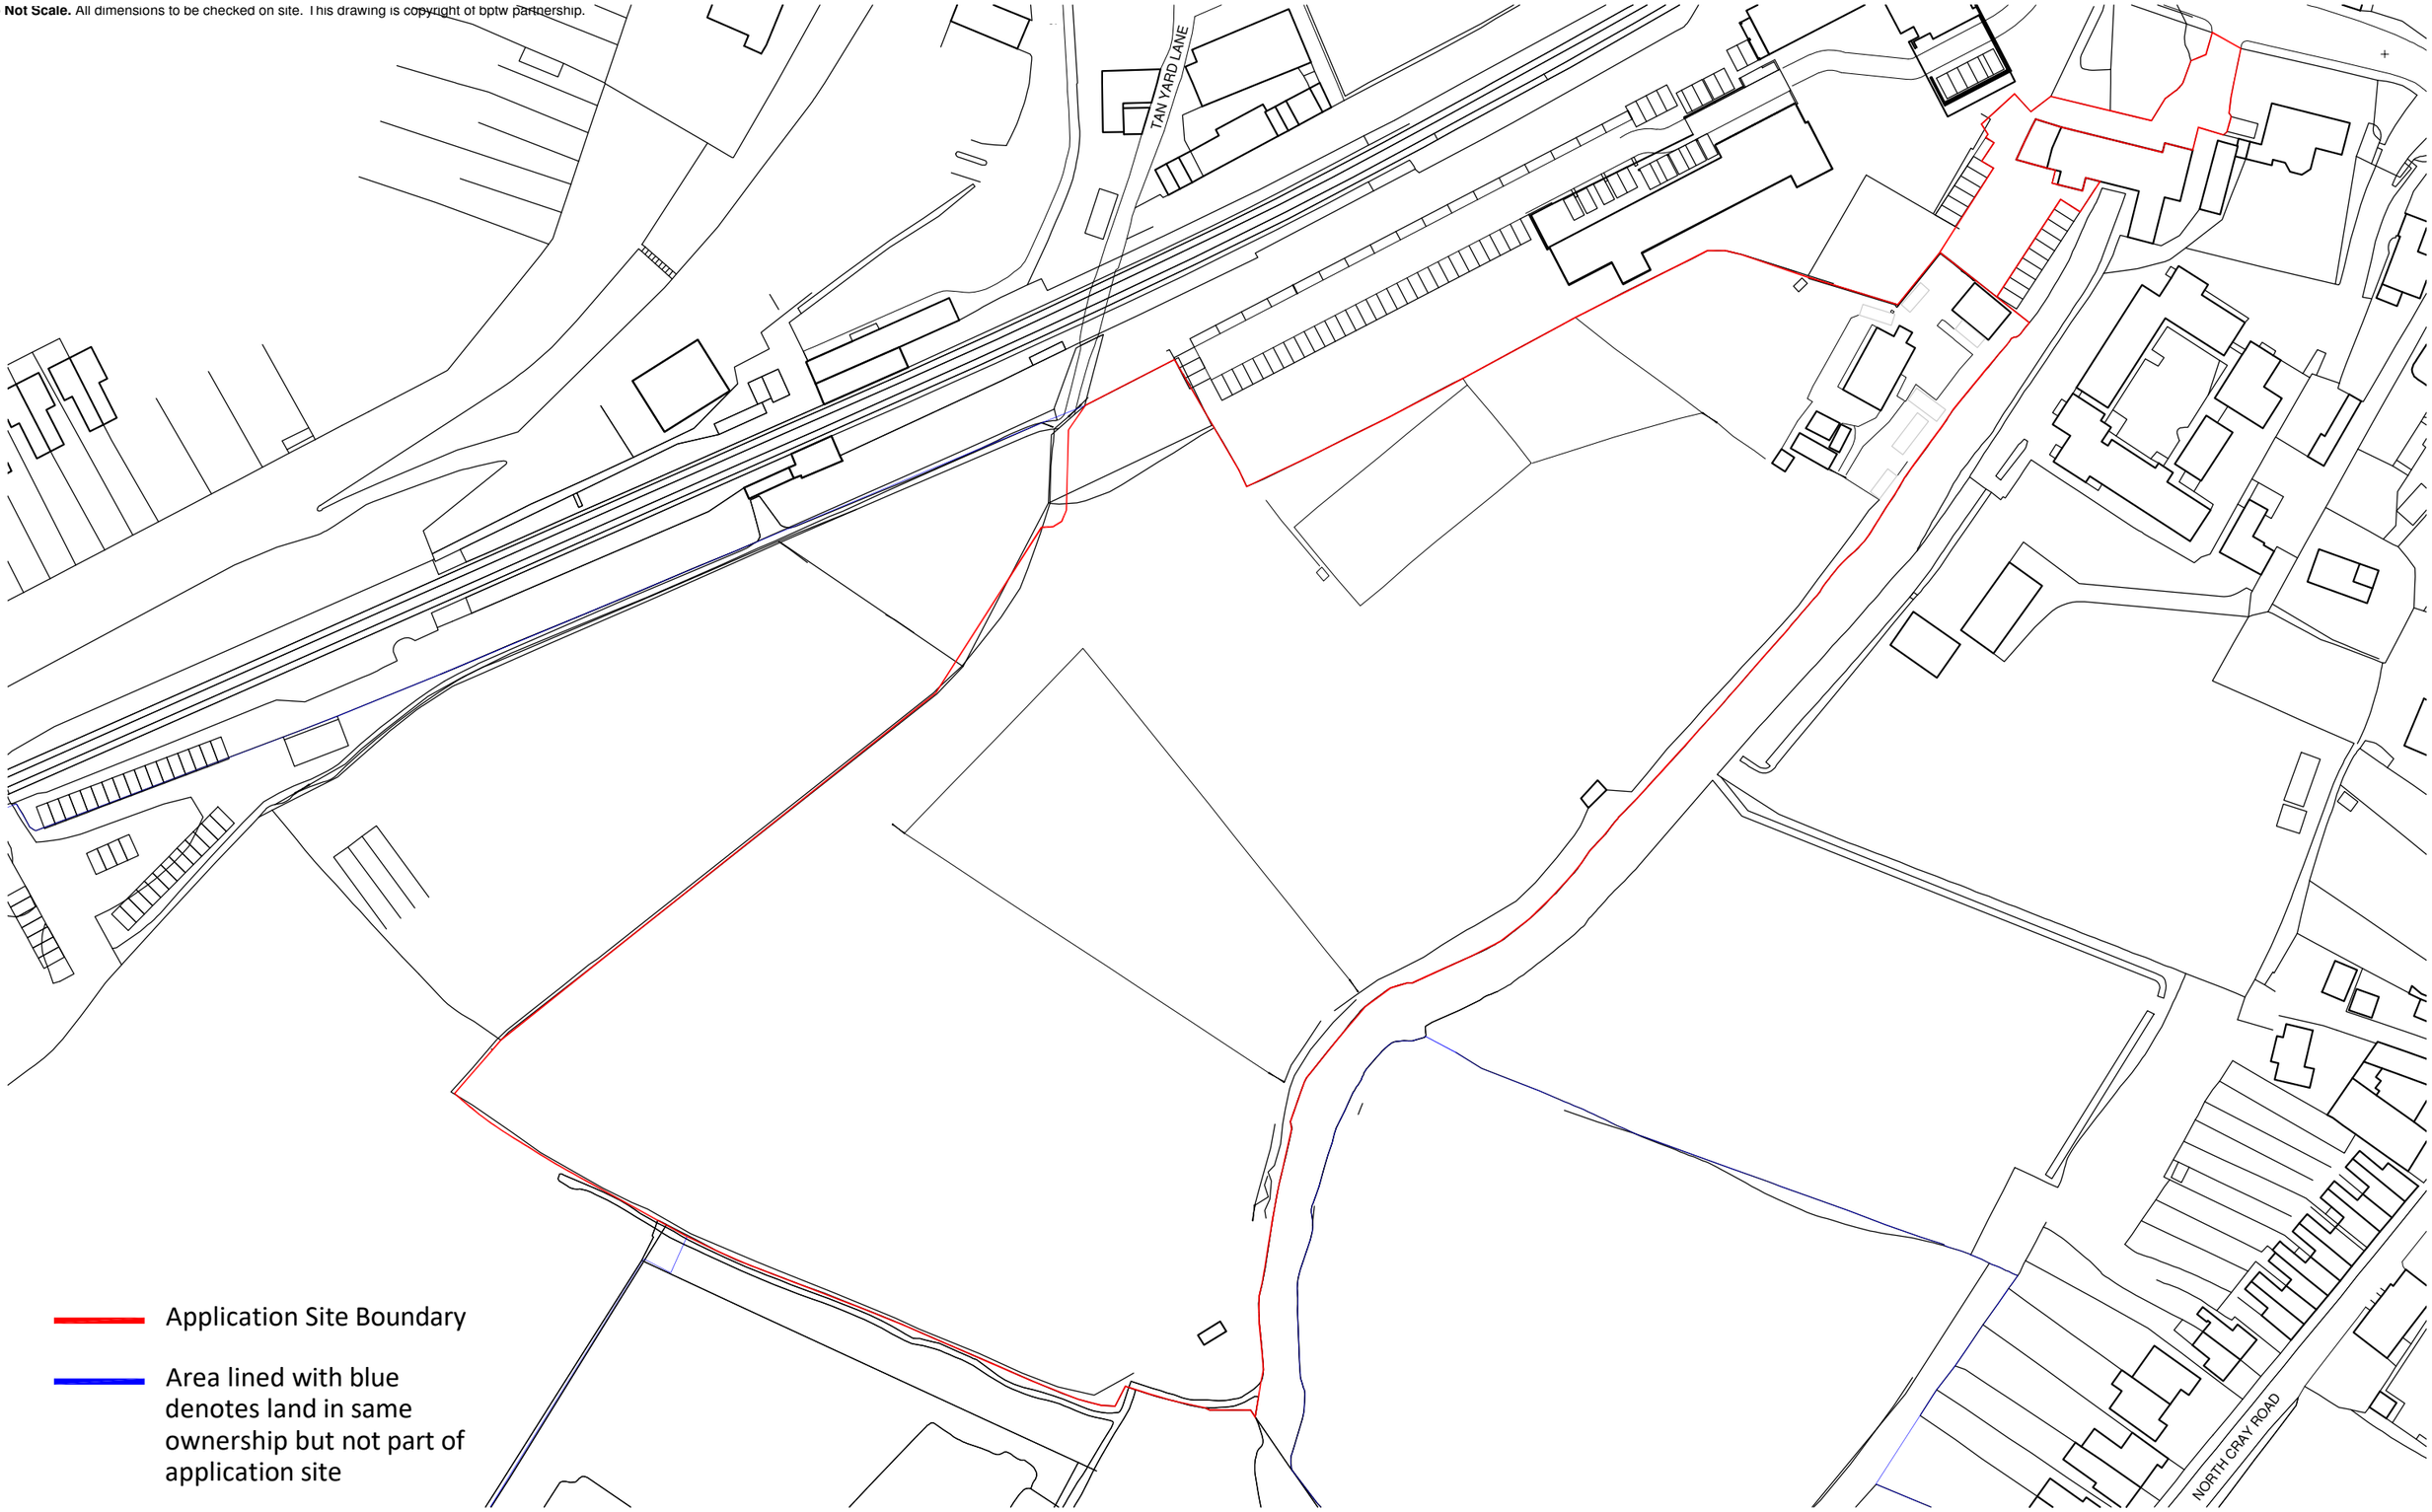

Application Site Boundary

Area lined with blue denotes land in same ownership but not part of application site

0 10 20 30 40 50m

Notes

ALL DETAILS TO BE CHECKED AND APPROVED BY SPECIALIST CONTRACTOR AND INSTALLED IN STRICT ACCORDANCE WITH MANUFACTURERS DESIGN AND SPECIFICATION

Notes/revisions:

Rev		Date	Drwn	Chkd
A	Issue For Planning	18.06.2021	NM	
B	Issue For Planning	02.09.2021	NM	

BPTW **PLANNING ISSUE**

Date: JAN 2021	Client: David & Derek Ovenell		
Drawn: NM	Project: Mill Meadows, Bexley		
Check:	Title: Site Location Plan		
Scale: 1:1250 @ A3	Dwgno: 16-193 / D001	Revision: B	

40 Norman Road,
Greenwich, London
SE10 9QX

t. 020 8293 5175
bptw.co.uk