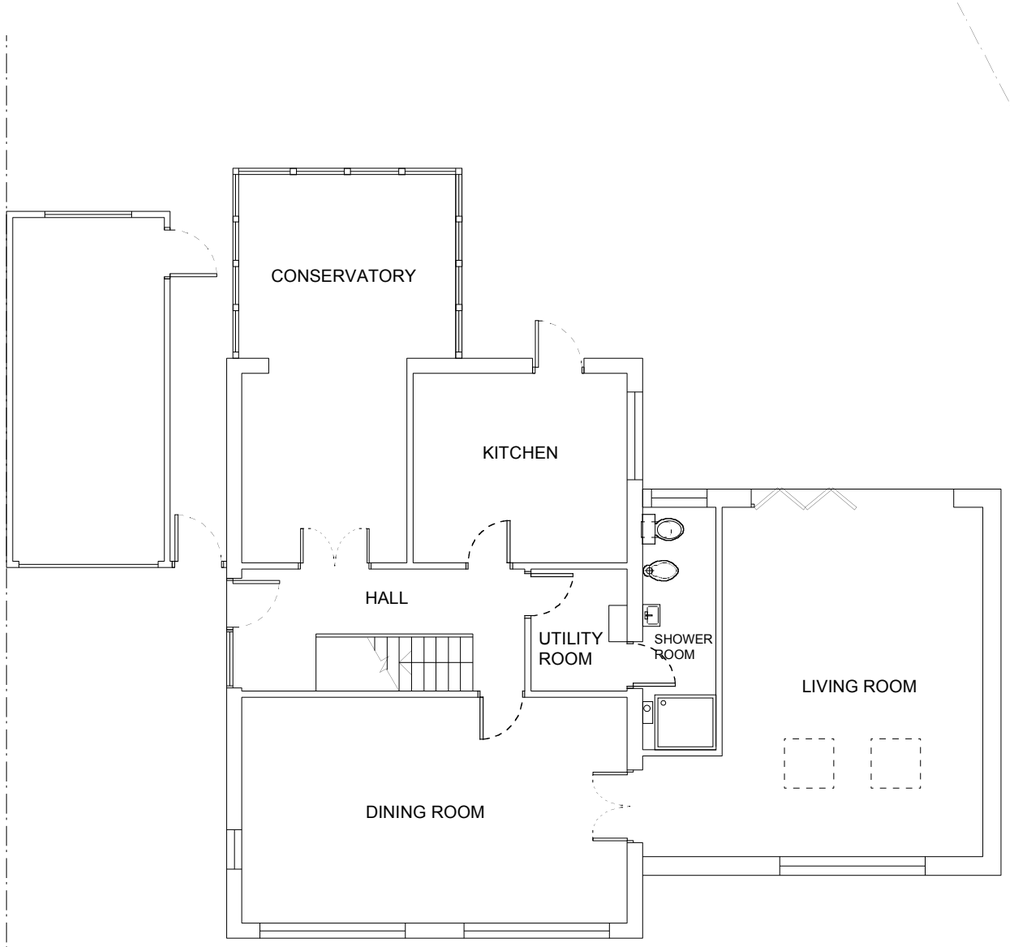

GROUND FLOOR PLAN

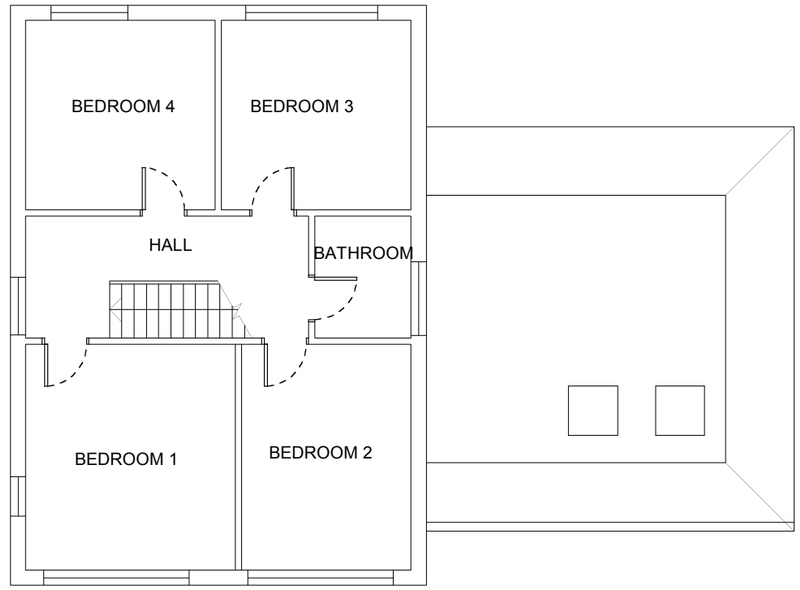

FIRST FLOOR PLAN

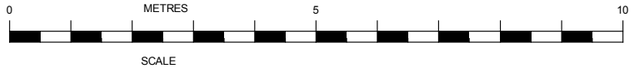

D.G.WEBB
BUILDING DESIGN

5 Grangewood
Bexley
DA5 3JU

SITE AS PROPOSED

SCALE 1:100

DRG NO 210707P-03

NOTES For Planning Submission only