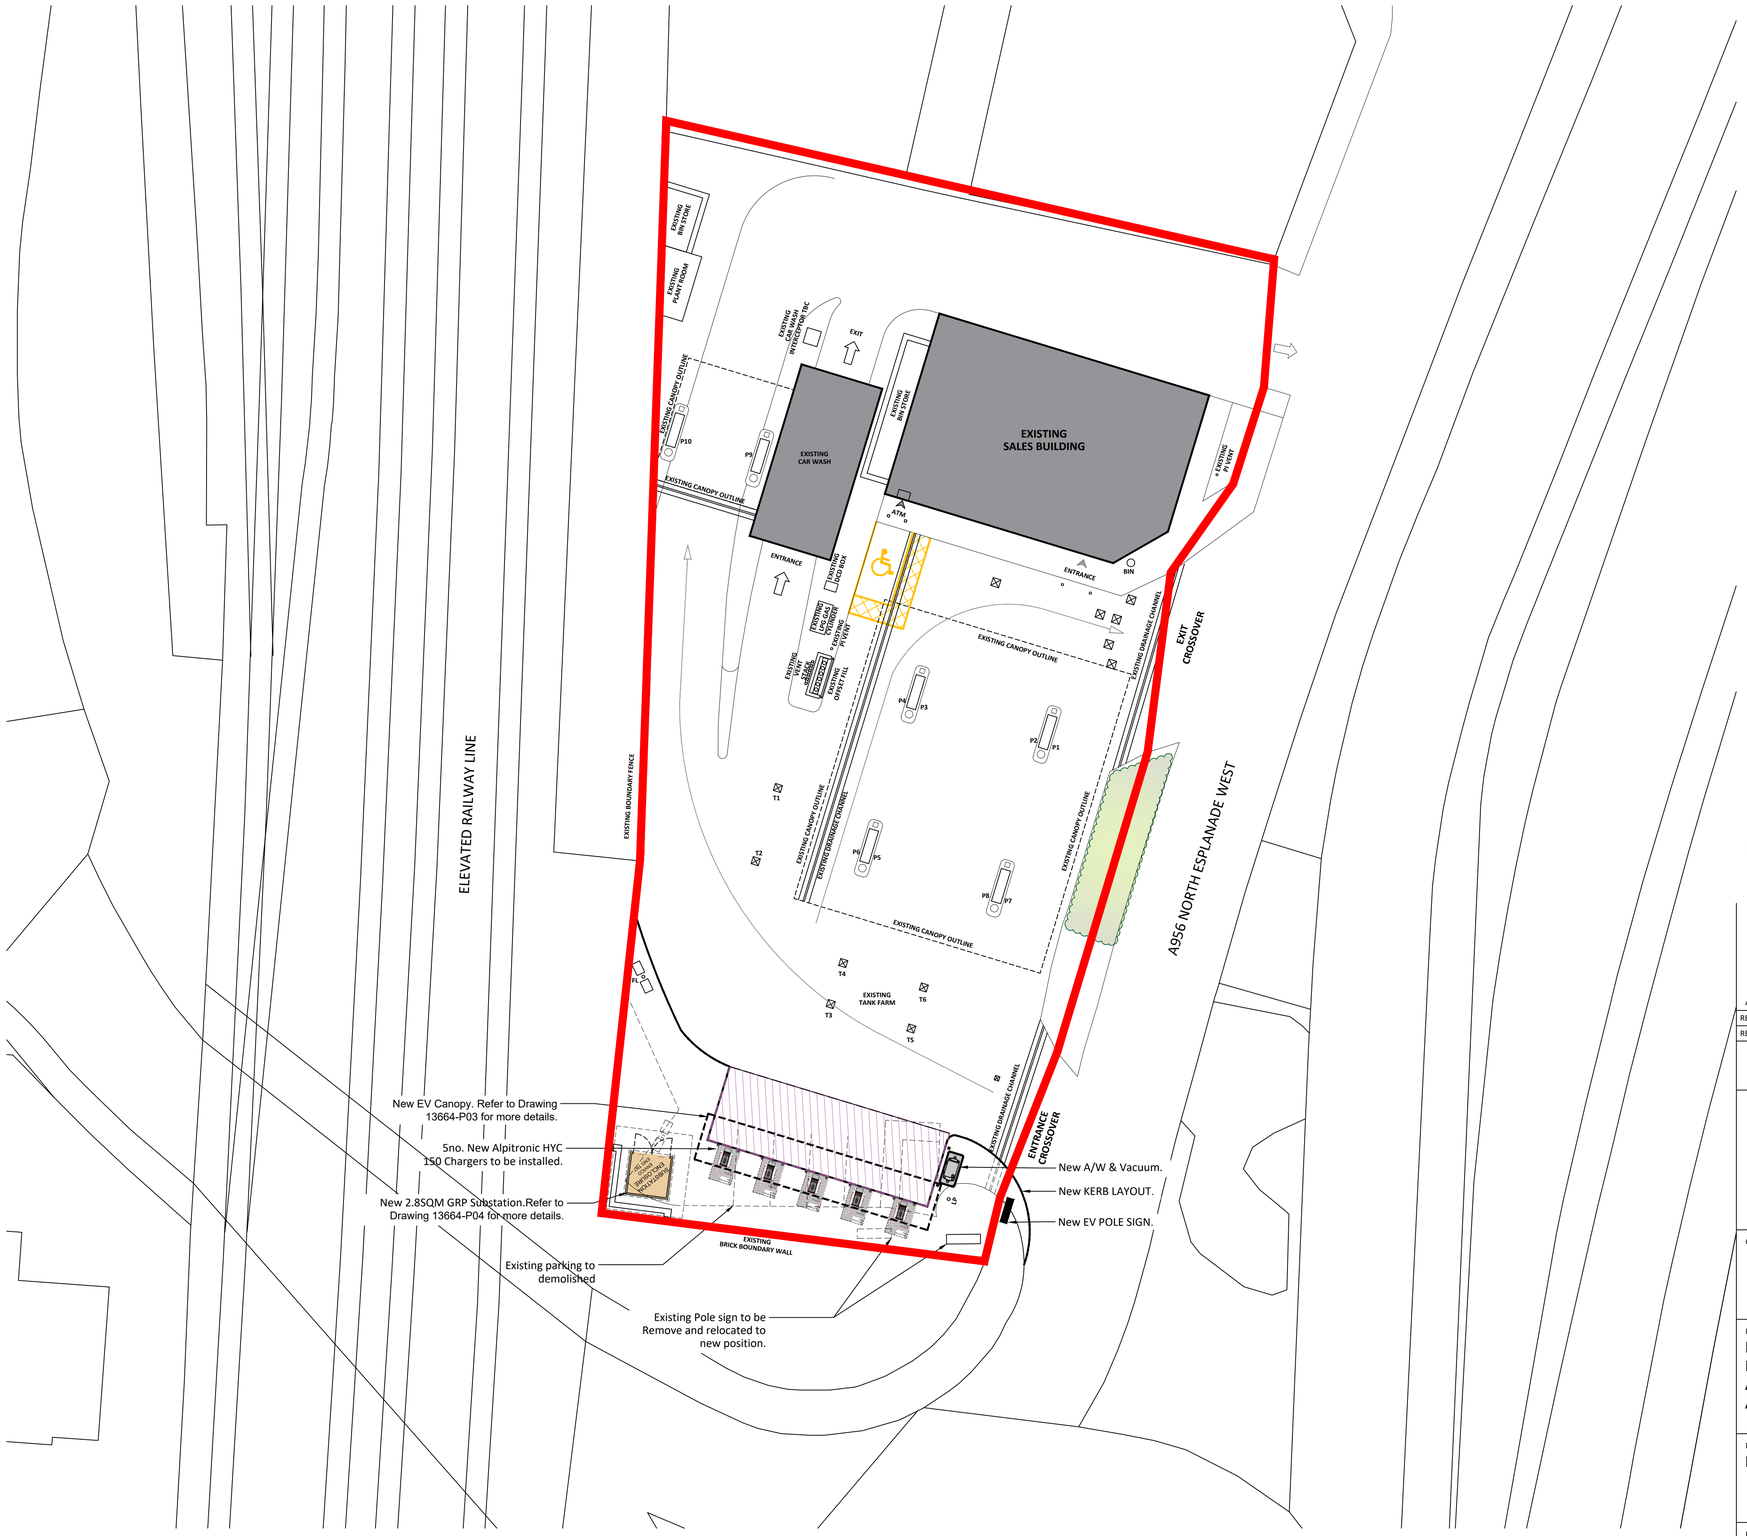

DRAWING NOTES

COPYRIGHT ©
This drawing and the details herein are the copyright of MBH Design Studio Ltd. and must not be reproduced, altered or passed to any third party without prior written consent.

This drawing has been produced for the project listed below, is submitted in support of this application application to the Local Planning Authority and is not intended for use by any other person or for any other purpose.

Every effort has been made to ensure the accuracy of these drawings, however MBH Design Studio Ltd. accept no responsibility for any discrepancies arising from the reuse of survey information and preliminary drawings commissioned by the Applicant from others.

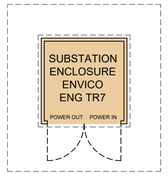

DENOTES DNO HV/LV SUBSTATION
Typial GRP Enclosure
2.8m x 2.8m
All to service provider standard details

ALPITRONIC HYC 300 POWER CABINET AND CHARGER
176mm x 732mm
x 2250mm Ht

0 10 20
SCALE - METRES - 1:200 @ A1

REV	DATE	DESCRIPTION	DRAWN/CHECKED
A	12.10.2021	APPLICATION BOUNDARY REMOVED	CT

REVISION NOTES

PLANNING

mbh
MBH Design Studio Ltd.
Rosemount House, Rosemount Avenue, West Byfleet, Surrey, KT14 6LB
www.mbhltd.com t: 01932 352 727 f: 01932 351 545

CLIENT
mfg motor fuel group

PROJECT
FS1028 ESPLANADE SERVICE STATION
NORTH ESPLANADE WEST
ABERDEEN
AB11 5RN

DRAWING TITLE
PROPOSED SITE LAYOUT

DRAWN BY	DATE	SCALE	PAPER SIZE
TN	23/09/2021	1:200	A1

CHECKED BY	DRAWING NUMBER	REV.
JN	13664-P02-1028	A