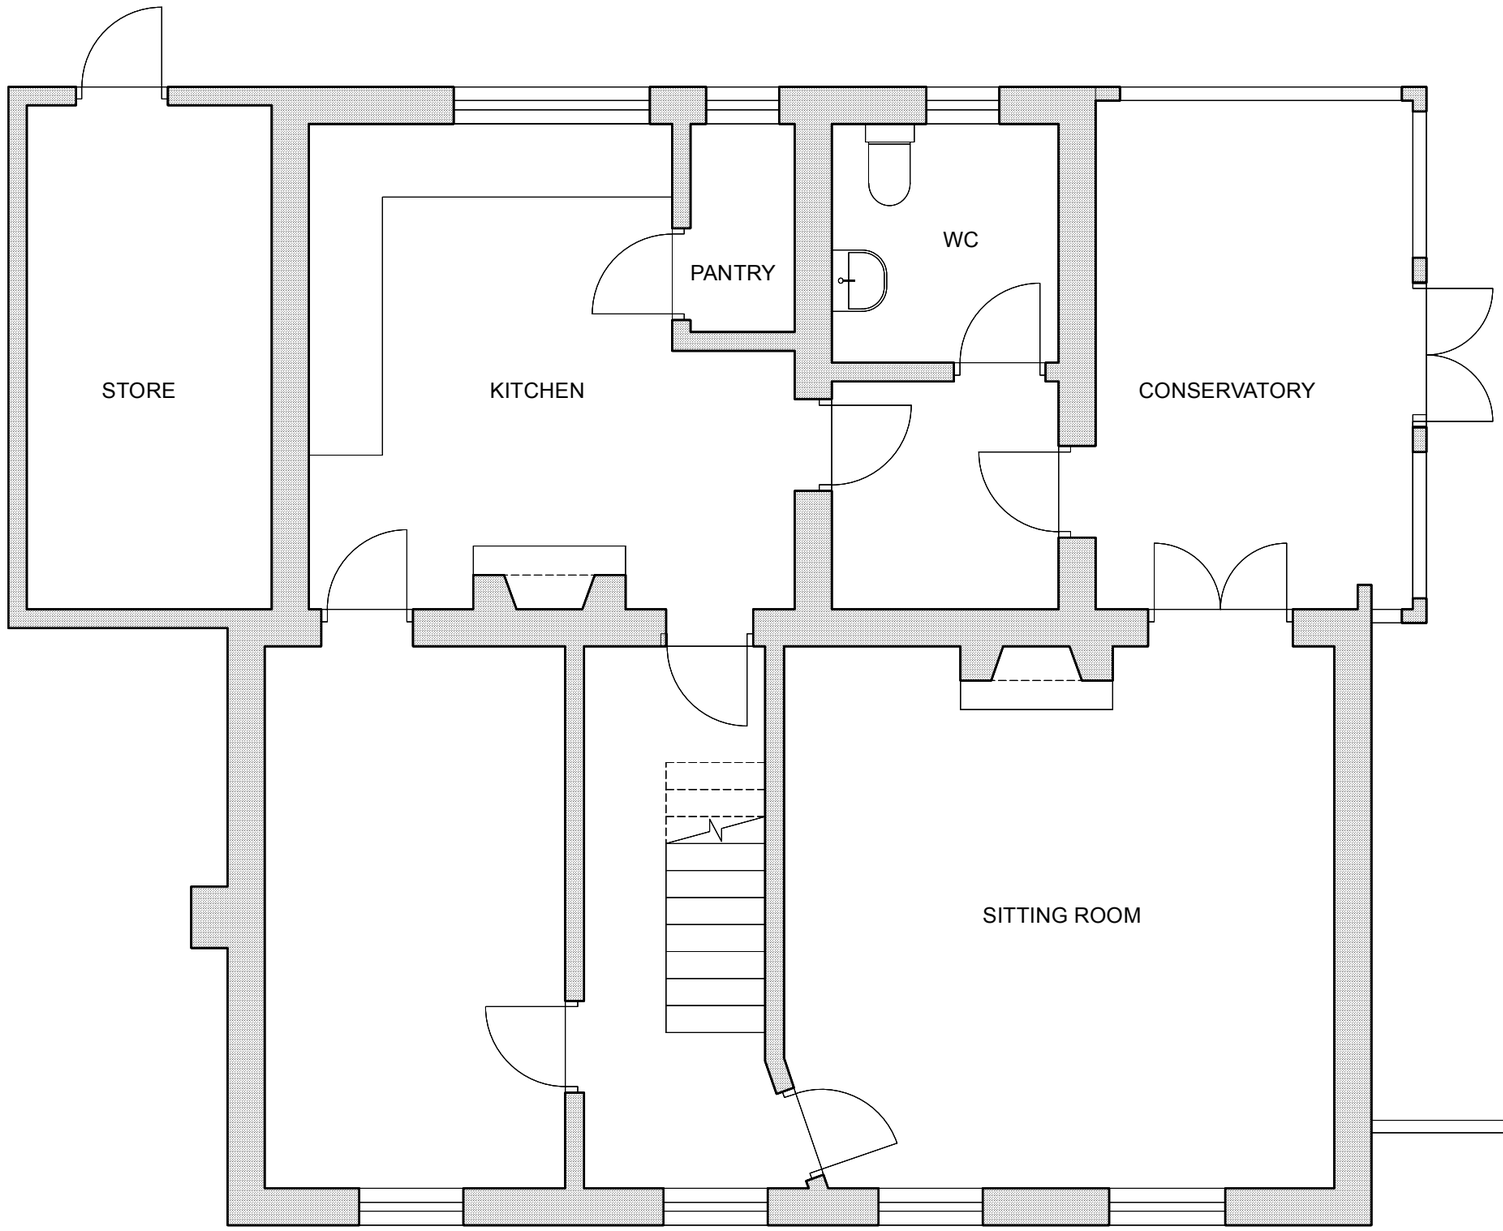

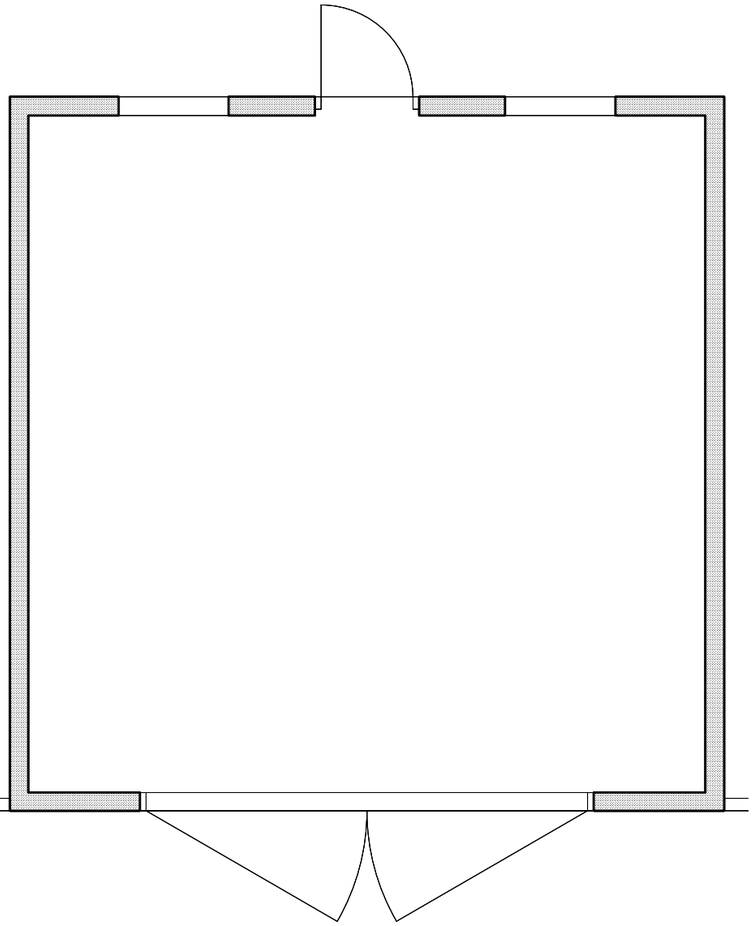

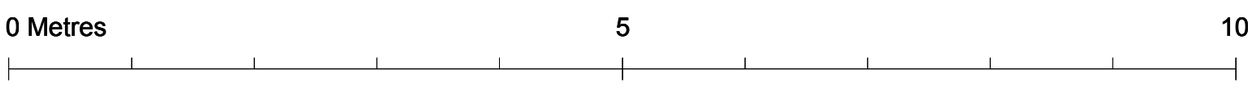

Revision Date Description

Alan Higgs Architects
Studio A, 53 Daventry Street, London NW1 6TD
Alan Higgs Architects Limited
Telephone 020 7723 0075
E-mail mail@alanhiggsarchitects.com

SCHOOL ROAD

EXISTING GROUND FLOOR PLAN

Scale 1:50 @ A3 Date APRIL '21 Drawn DWT

Job No. 052

EX02