THE COPYRIGHT OF THIS DRAWING BELONGS TO JOHN ROWE. IT MUST NOT BE COPIED, USED OR DISCLOSED TO THIRD PARTIES WITHOUT OUR WRITTEN CONSENT. IT REMAINS OUR PROPERTY & MUST BE RETURNED ON REQUEST.

DO NOT SCALE FROM THIS DRAWING. ALL DIMENSIONS ARE TO BE CHECKED ON SITE PRIOR TO CONSTRUCTION.

NOTES:

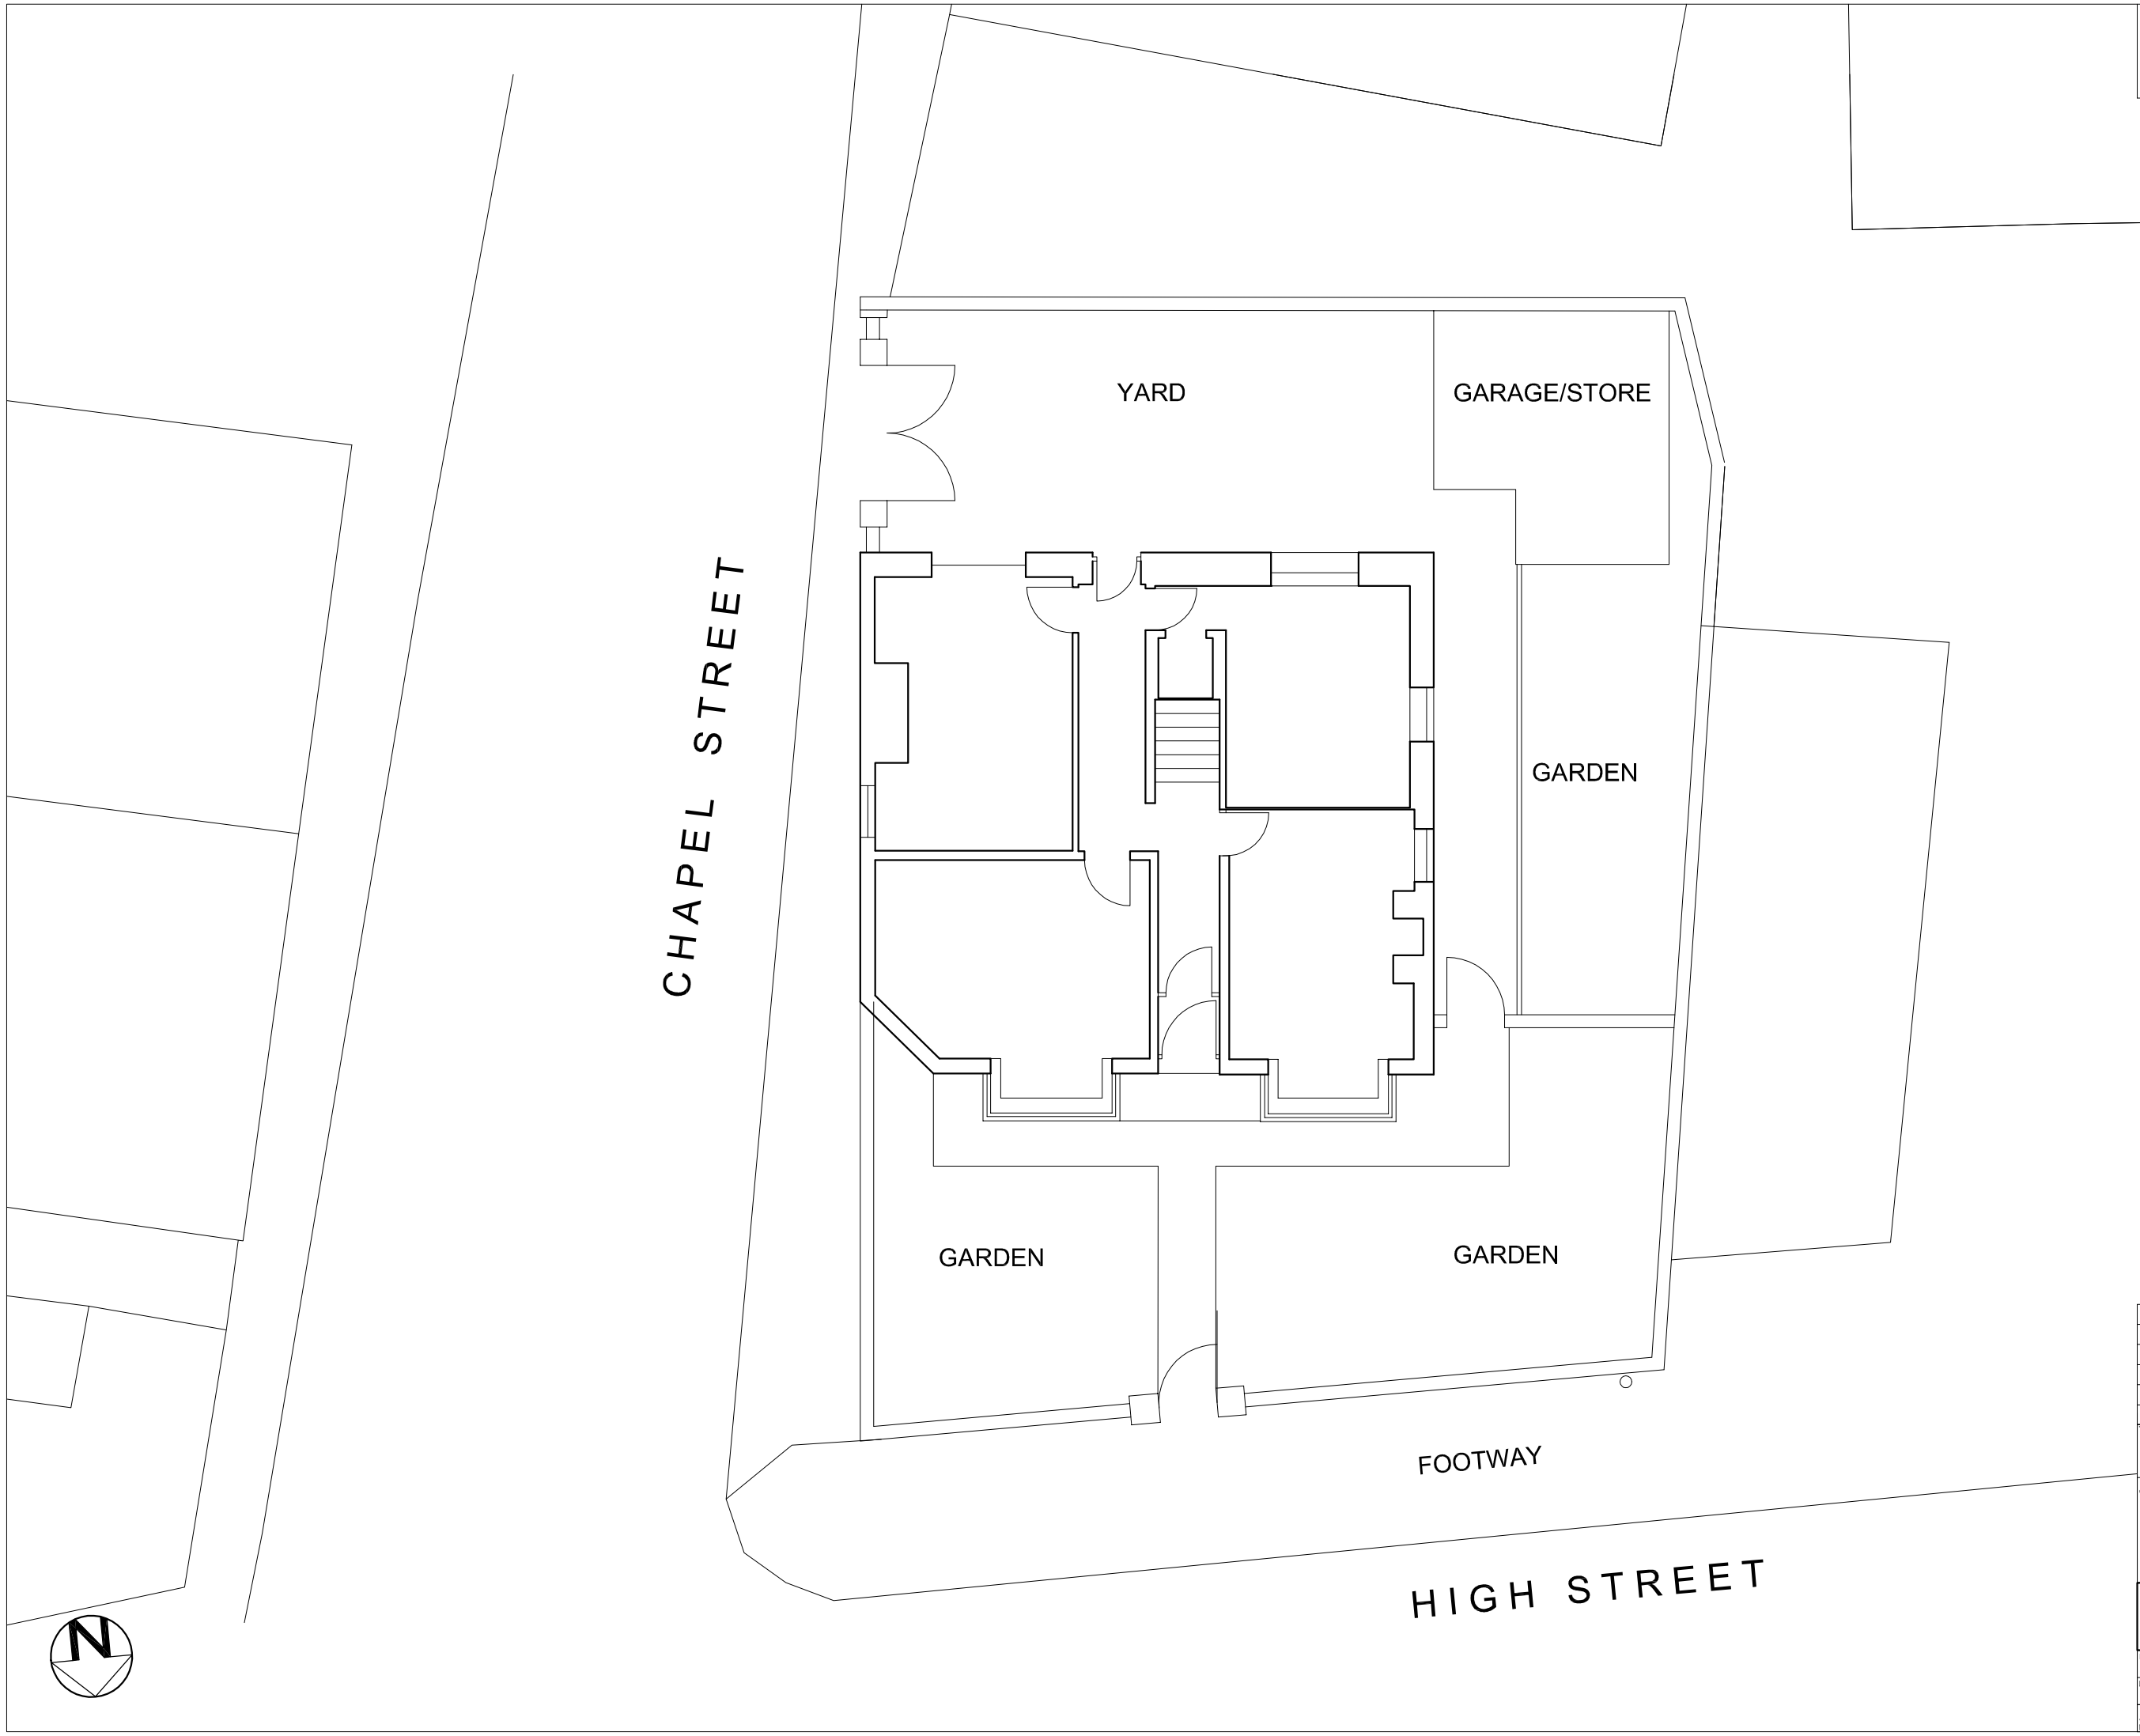

REV:	DATE:
–	–

TITLE:
EXISTING SITE PLAN

CONTRACT:
68 HIGH STREET
GREAT ECCLESTON

JOHN ROWE RIBA CHARTERED ARCHITECT
16 HIGH STREET GREAT ECCLESTON
PRESTON, Lancs. PR3 0YB
Tel. : 01995 238020
e:mail rowearchitecture@aol.com

DRAWN: JNR		CHECKED: JNR	
DATE: 19.08.2021		SCALE: 1:100	A3
JOB No: A/845	DRWG No: SP01	REV: —	