NOTES

1. ALL DIMENSIONS TO BE CHECKED AND CONFIRMED ON SITE
2. ALL DISCREPANCIES ARE TO BE REPORTED TO PRIOR TO WORK STARTING
3. ALL WORK AND MATERIALS TO BE IN ACCORDANCE WITH THE BUILDING REGULATIONS AND TO COMPLY WITH RELEVANT BRITISH STANDARDS
4. COPYRIGHT RESERVED.

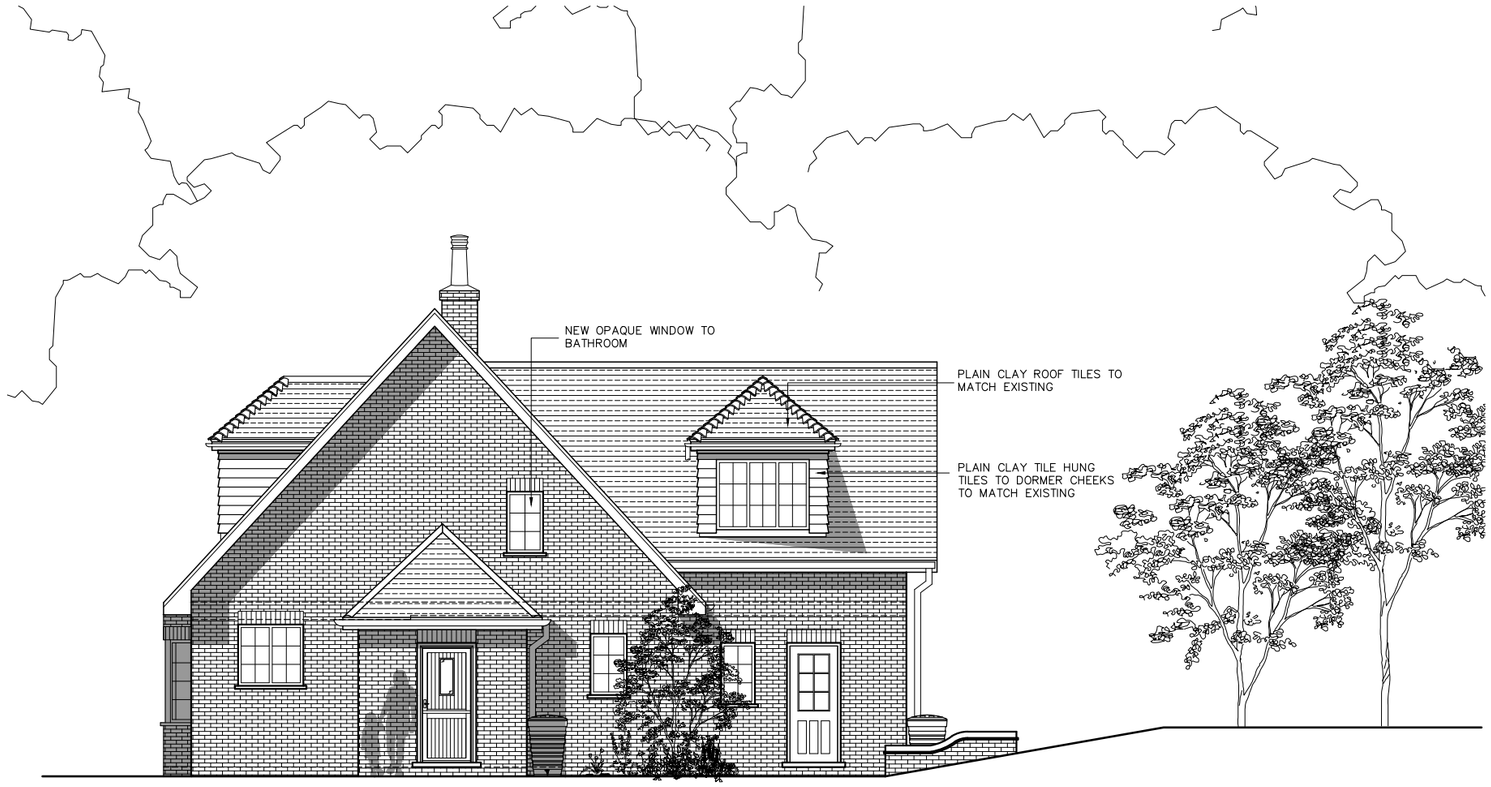

PROPOSED FRONT (EAST) ELEVATION
SCALE 1:100 @ A3

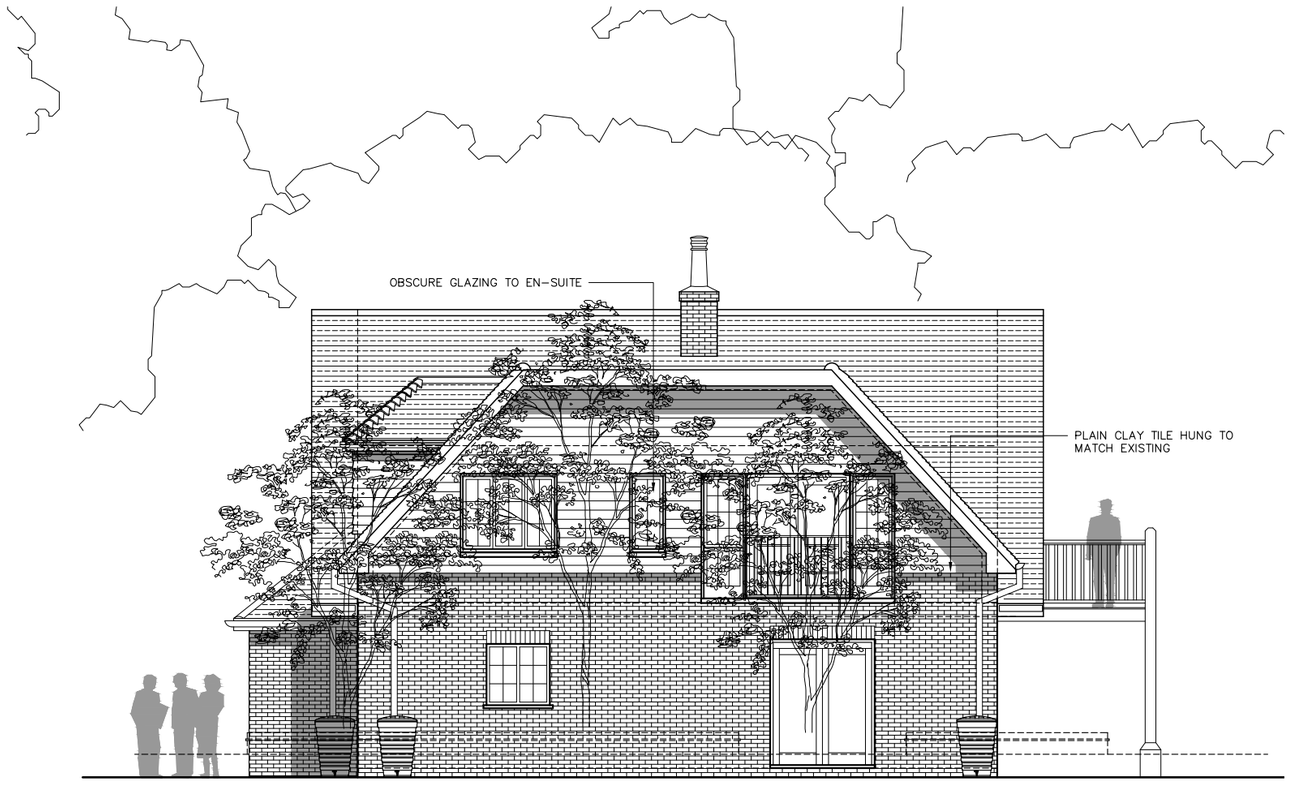

PROPOSED SIDE (NORTH) ELEVATION
SCALE 1:100 @ A3

0 1000 2000 3000 4000 5000
SCALE 1:50 (A1)
SCALE 1:100 (A3)
MILLIMETRES

Revision	By	Chk'd	Auth'd	Date	Description

Client
MR & MRS MUSK
HEATHER COTTAGE, PENMANS HILL
CHIPPERFIELD, KINGS LANGLEY WD4 9DJ

HP ARCHITECTS LTD
Company number: 8686051

7 Halifax Street London SE26 6JA and
4 Wiggenhall Rd, Watford, Herts. WD18 0AL

Project
PROPOSED FIRST FLOOR SIDE EXTENSION

Drawing
PROPOSED ELEVATIONS
SHEET 1 OF 2

Drawn by JPP Date: 06.09.21

Drawing No. HPA/PL/1343/106 Revision /

Drawing Scale: AS SHOWN

PRELIMINARY