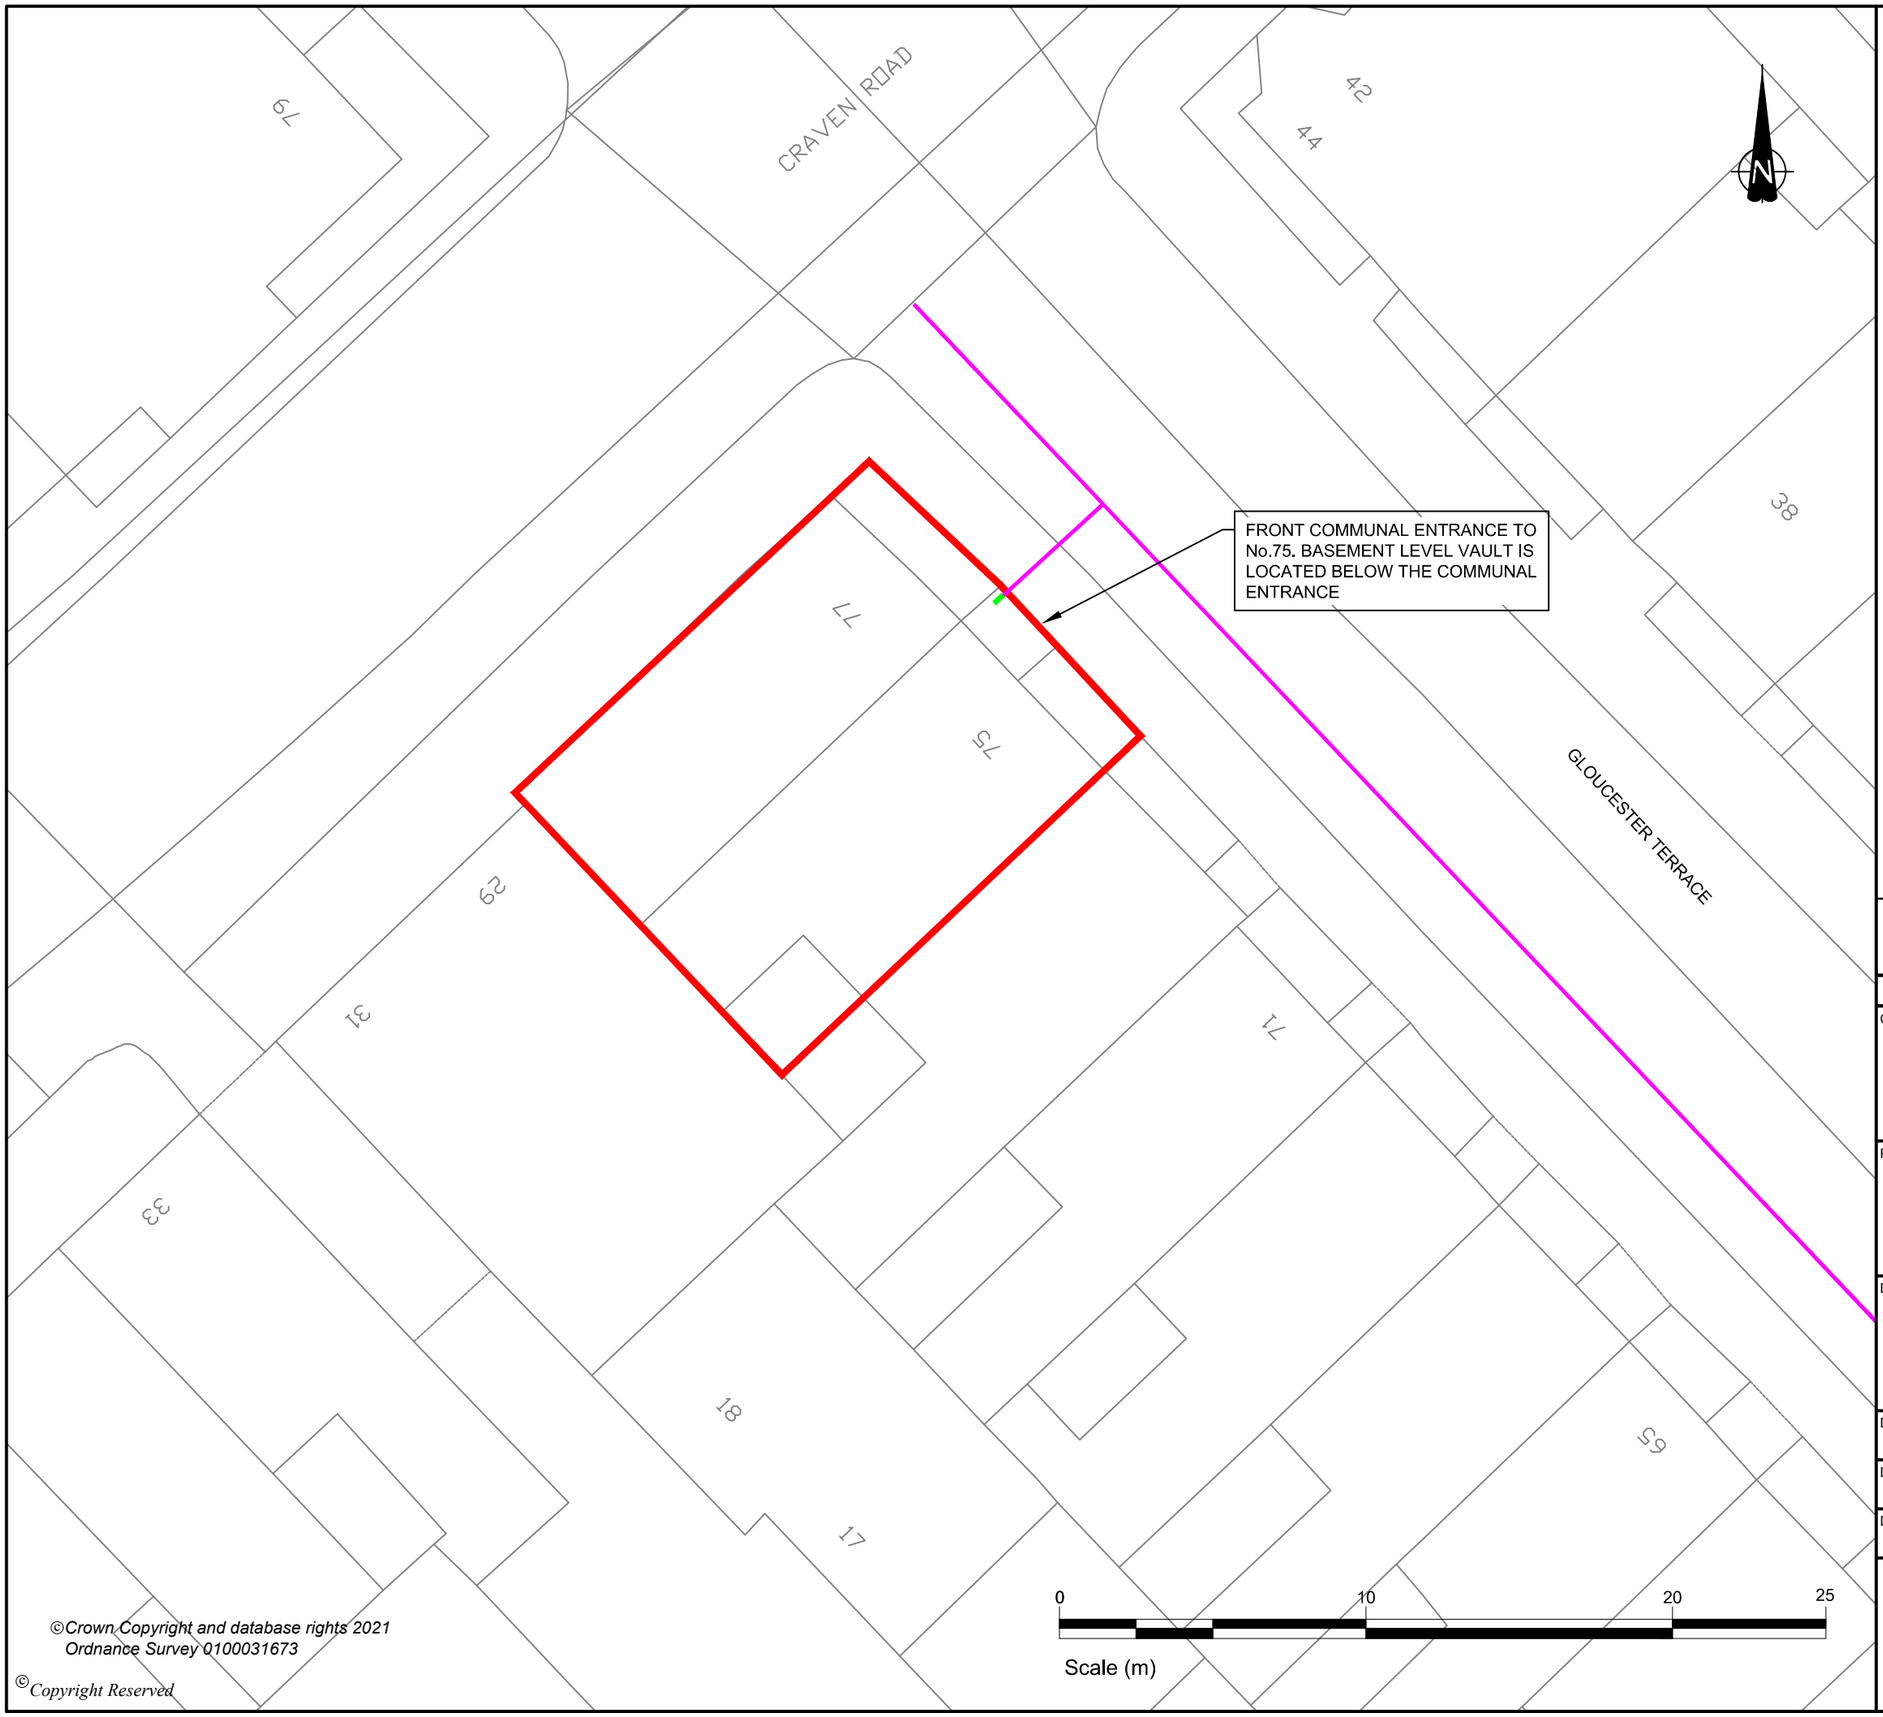

©Crown Copyright and database rights 2021
Ordnance Survey 0100031673

©Copyright Reserved

KEY

- SITE BOUNDARY
- EXISTING SUBTERRANEAN GAS MAINS
- EXISTING SECTION OF INTERNAL GAS PIPWORK WITHIN BASEMENT VAULT

REVISION	DETAILS	DATE	DR'N	CHK'D	APP'D
A	FIRST ISSUE	11-10-21	DR	SJ	CB

CLIENT

CADENT GAS LIMITED

PROJECT

75 GLOUCESTER TERRACE, WESTMINSTER

DRAWING TITLE

EXISTING SITE PLAN

DRG No.		REV
CA12299-002		A
DRG SIZE	SCALE	DATE
A3	1:200	19-08-21
DRAWN BY	CHECKED BY	APPROVED BY
DR	SJ	CB

wardell armstrong

STOKE ON TRENT | TEL 01782 276700
WWW.WARDELL-ARMSTRONG.COM

BIRMINGHAM · BOLTON · CARDIFF · CARLISLE · EDINBURGH · GLASGOW · LONDON · MANCHESTER · NEWCASTLE UPON TYNE · SHEFFIELD

N:\CA\CA12299 - 75 GLOUCESTER TERRACE\03 - DESIGN\AUTOCAD\CA12299-002-A EXISTING SITE PLAN.DWG