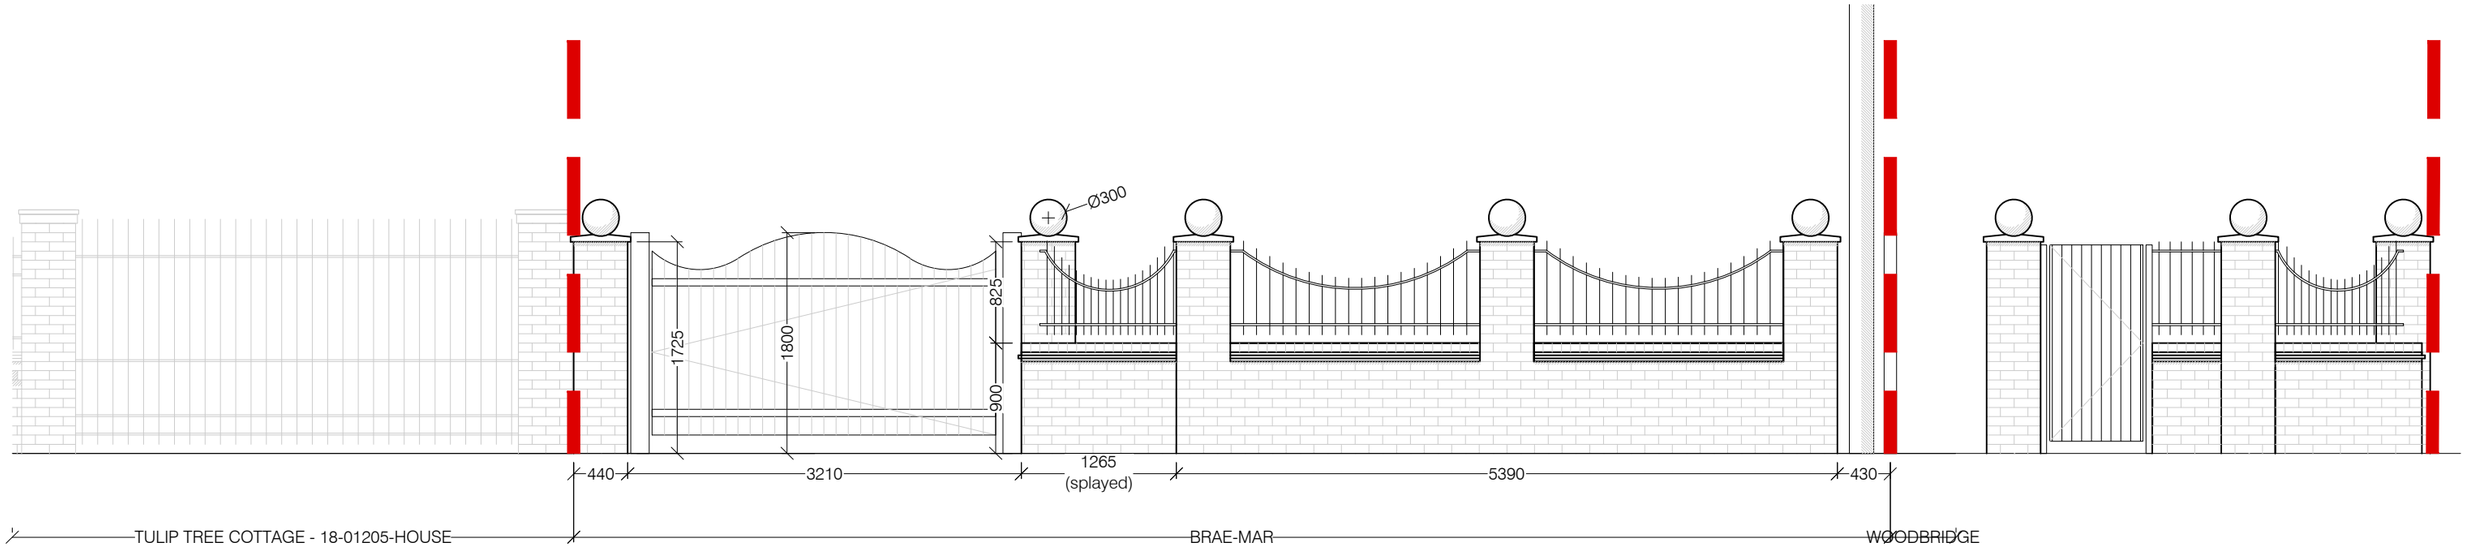

1 PROPOSED DRIVEWAY GATE AND WALL - ELEV A

1:50 @ A3

0 500mm 2500mm 5000mm

2 PR. PED. GATE ELEV. B

1:50 @ A3

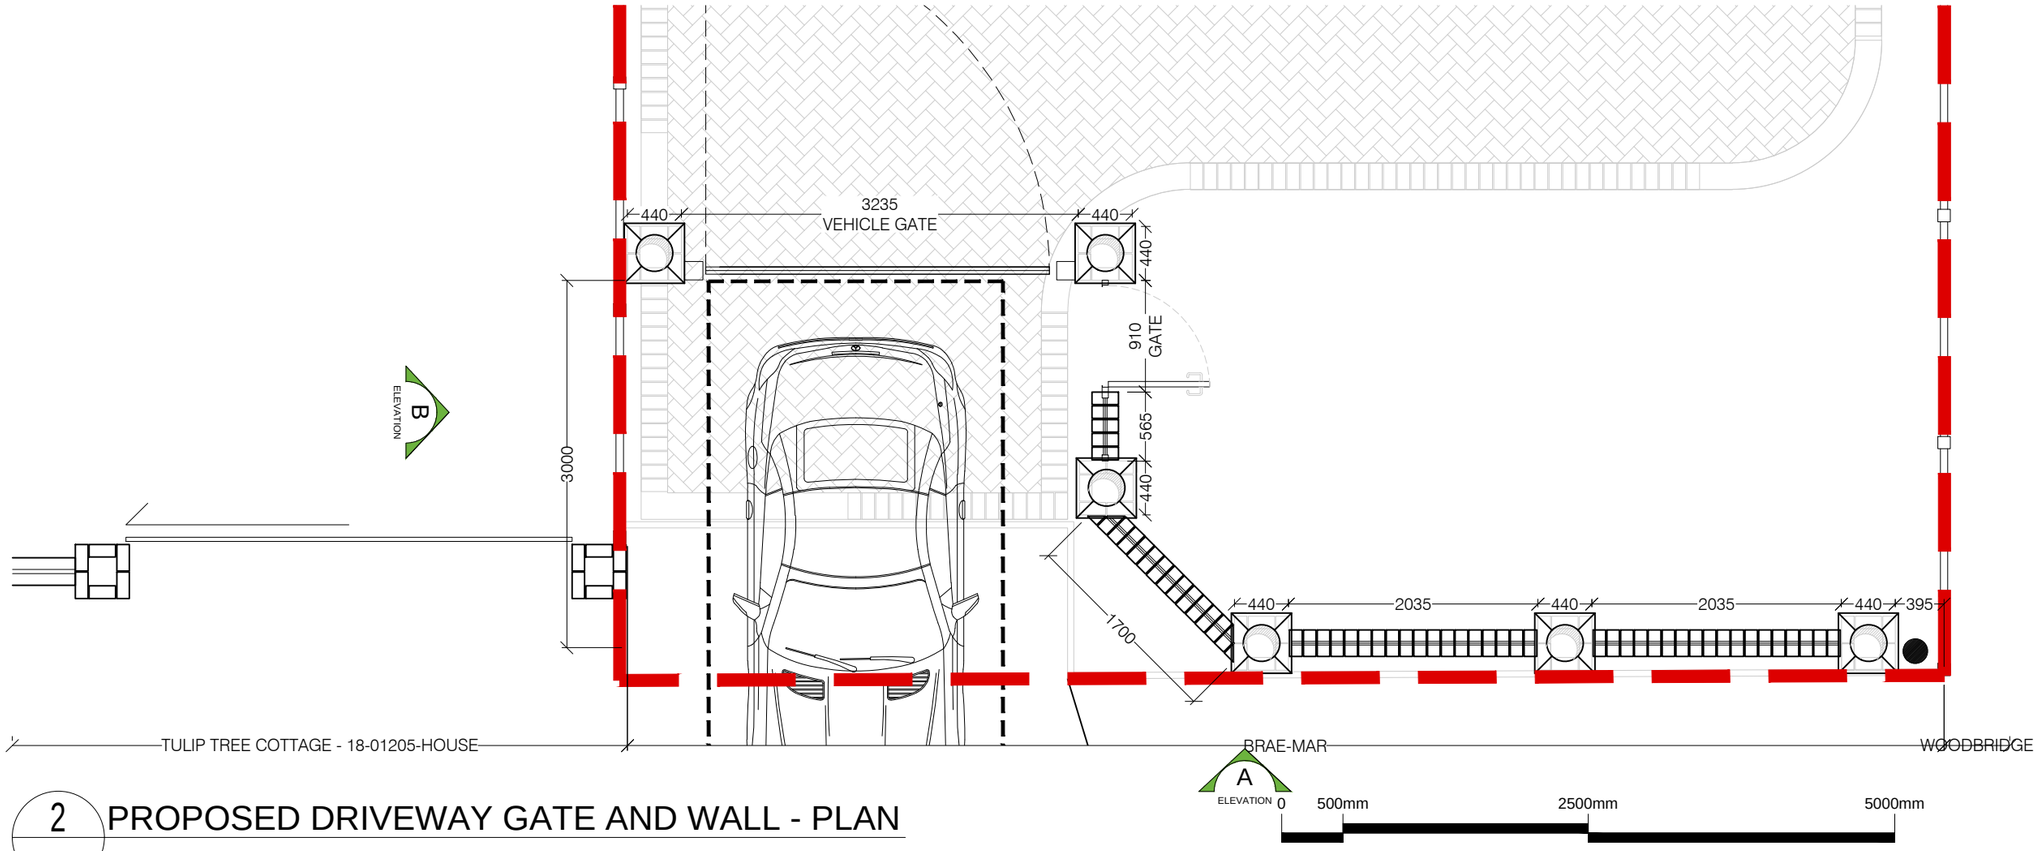

2 PROPOSED DRIVEWAY GATE AND WALL - PLAN

1:50 @ A3

REV	DATE	DESCRIPTION	DR	CH
A	13.04.21	PLANNING VALIDATION -Pedestrian Gate Elevation added to drawing as requested by Sevenoaks Council	VG	LN
-	31.03.21	PLANNING APPLICATION MADE - Following receipt of client approval.	VG	LN

PLANNING ISSUE

KLEDESIGN

ARCHITECTURE | PLANNING | VISUALISATIONS

CLIENT

MR AND MRS MARSHALL

PROJECT

BRAE-MAR, HARTLEY, KENT, DA3 8ER
PROPOSED DRIVEWAY WALL AND ENTRY GATE

DRAWING

GENERAL ARRANGEMENT
PROP. WALL & ENTRY GATE ELEVATION & PLAN

SCALE @ A3	DRAWN	CHECKED
1:50 @		

CREATION DATE	REVISION

KLEDESIGN DRAWING NO.

PROJECT NO -COMPANY- ZONE - LEVEL - TYPE - ROLE - NUMBER

© COPYRIGHT: ALL RIGHTS RESERVED.
- THIS DRAWING MUST NOT BE REPRODUCED WITHOUT PERMISSION.
- THIS DRAWING MUST BE READ IN CONJUNCTION WITH ALL RELEVANT CONSULTANT / SPECIALIST DRAWINGS / INFORMATION.
- THIS DRAWING MUST NOT BE USED FOR CONSTRUCTION UNLESS ISSUED FOR CONSTRUCTION.
- ALL DIMENSIONS ON THIS DRAWING ARE IN MILLIMETERS (UNLESS OTHERWISE STATED).
- ANY DISCREPANCIES MUST BE REPORTED TO KLEDESIGN IMMEDIATELY.
- DO NOT SCALE OFF DRAWINGS, USE DISPLAYED DIMENSIONS ONLY.