Proposed elevations @ 1–100

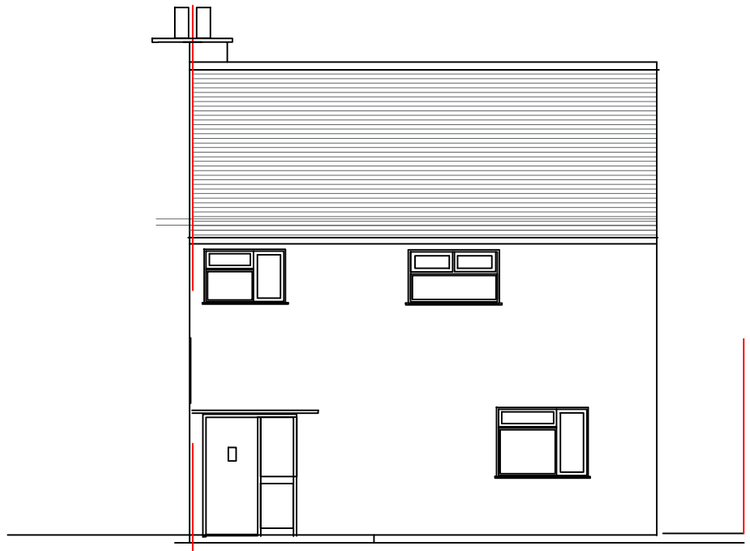

Front elevation

Side elevation

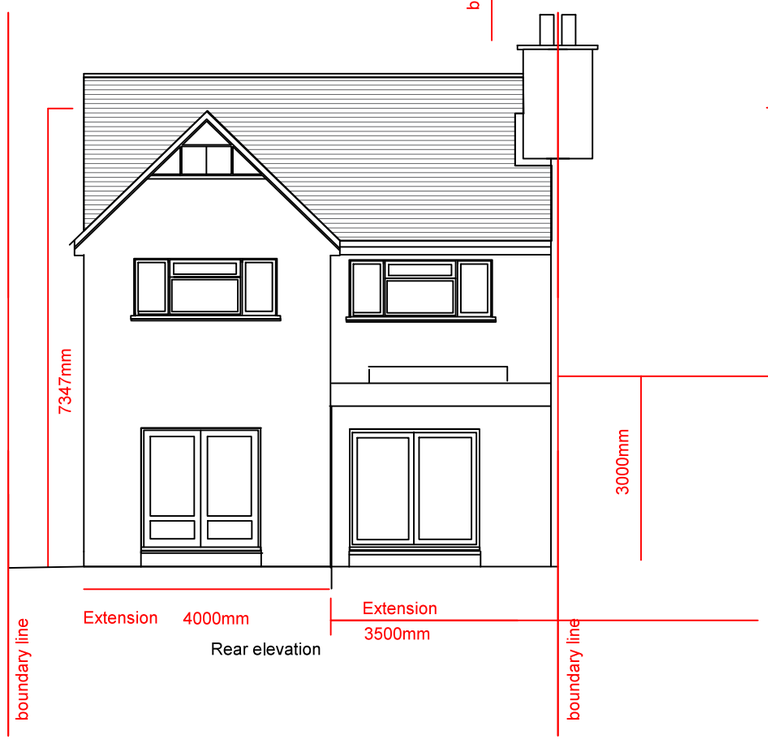

Rear elevation

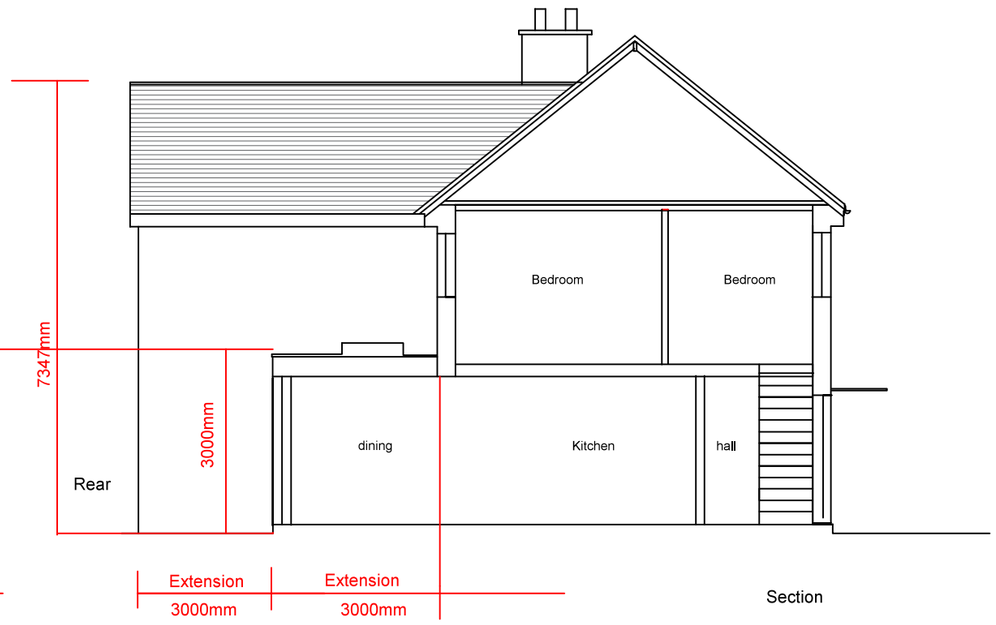

Section

Proposed elevations

21 Ripon Gardens

Scale 1:100 @ A3

Drawn by: MH
Date: August 2020

05P

Mary Hackett & Associates Ltd.

Creek Studio, 39 Creek Road, Hampton Court, East Molesey, KT8 9BE
Tel: 020 8979 3660 Fax: 020 8979 3106