© Edwards Architecture Ltd.

1. Do not scale off this drawing. Use figured dimensions only
2. All dimensions are in millimeters unless otherwise noted
3. All dimensions to be checked on site.
4. All omissions & discrepancies to be reported to the architect immediately
5. Check site conditions prior to commencement of works
6. This drawings is to be read in conjunction with other consultants & specialists drawings

Rev	Description	Date
P0	1 Draft Issue	17.09.21
C	2 Issued For Planning	07.10.21
M		

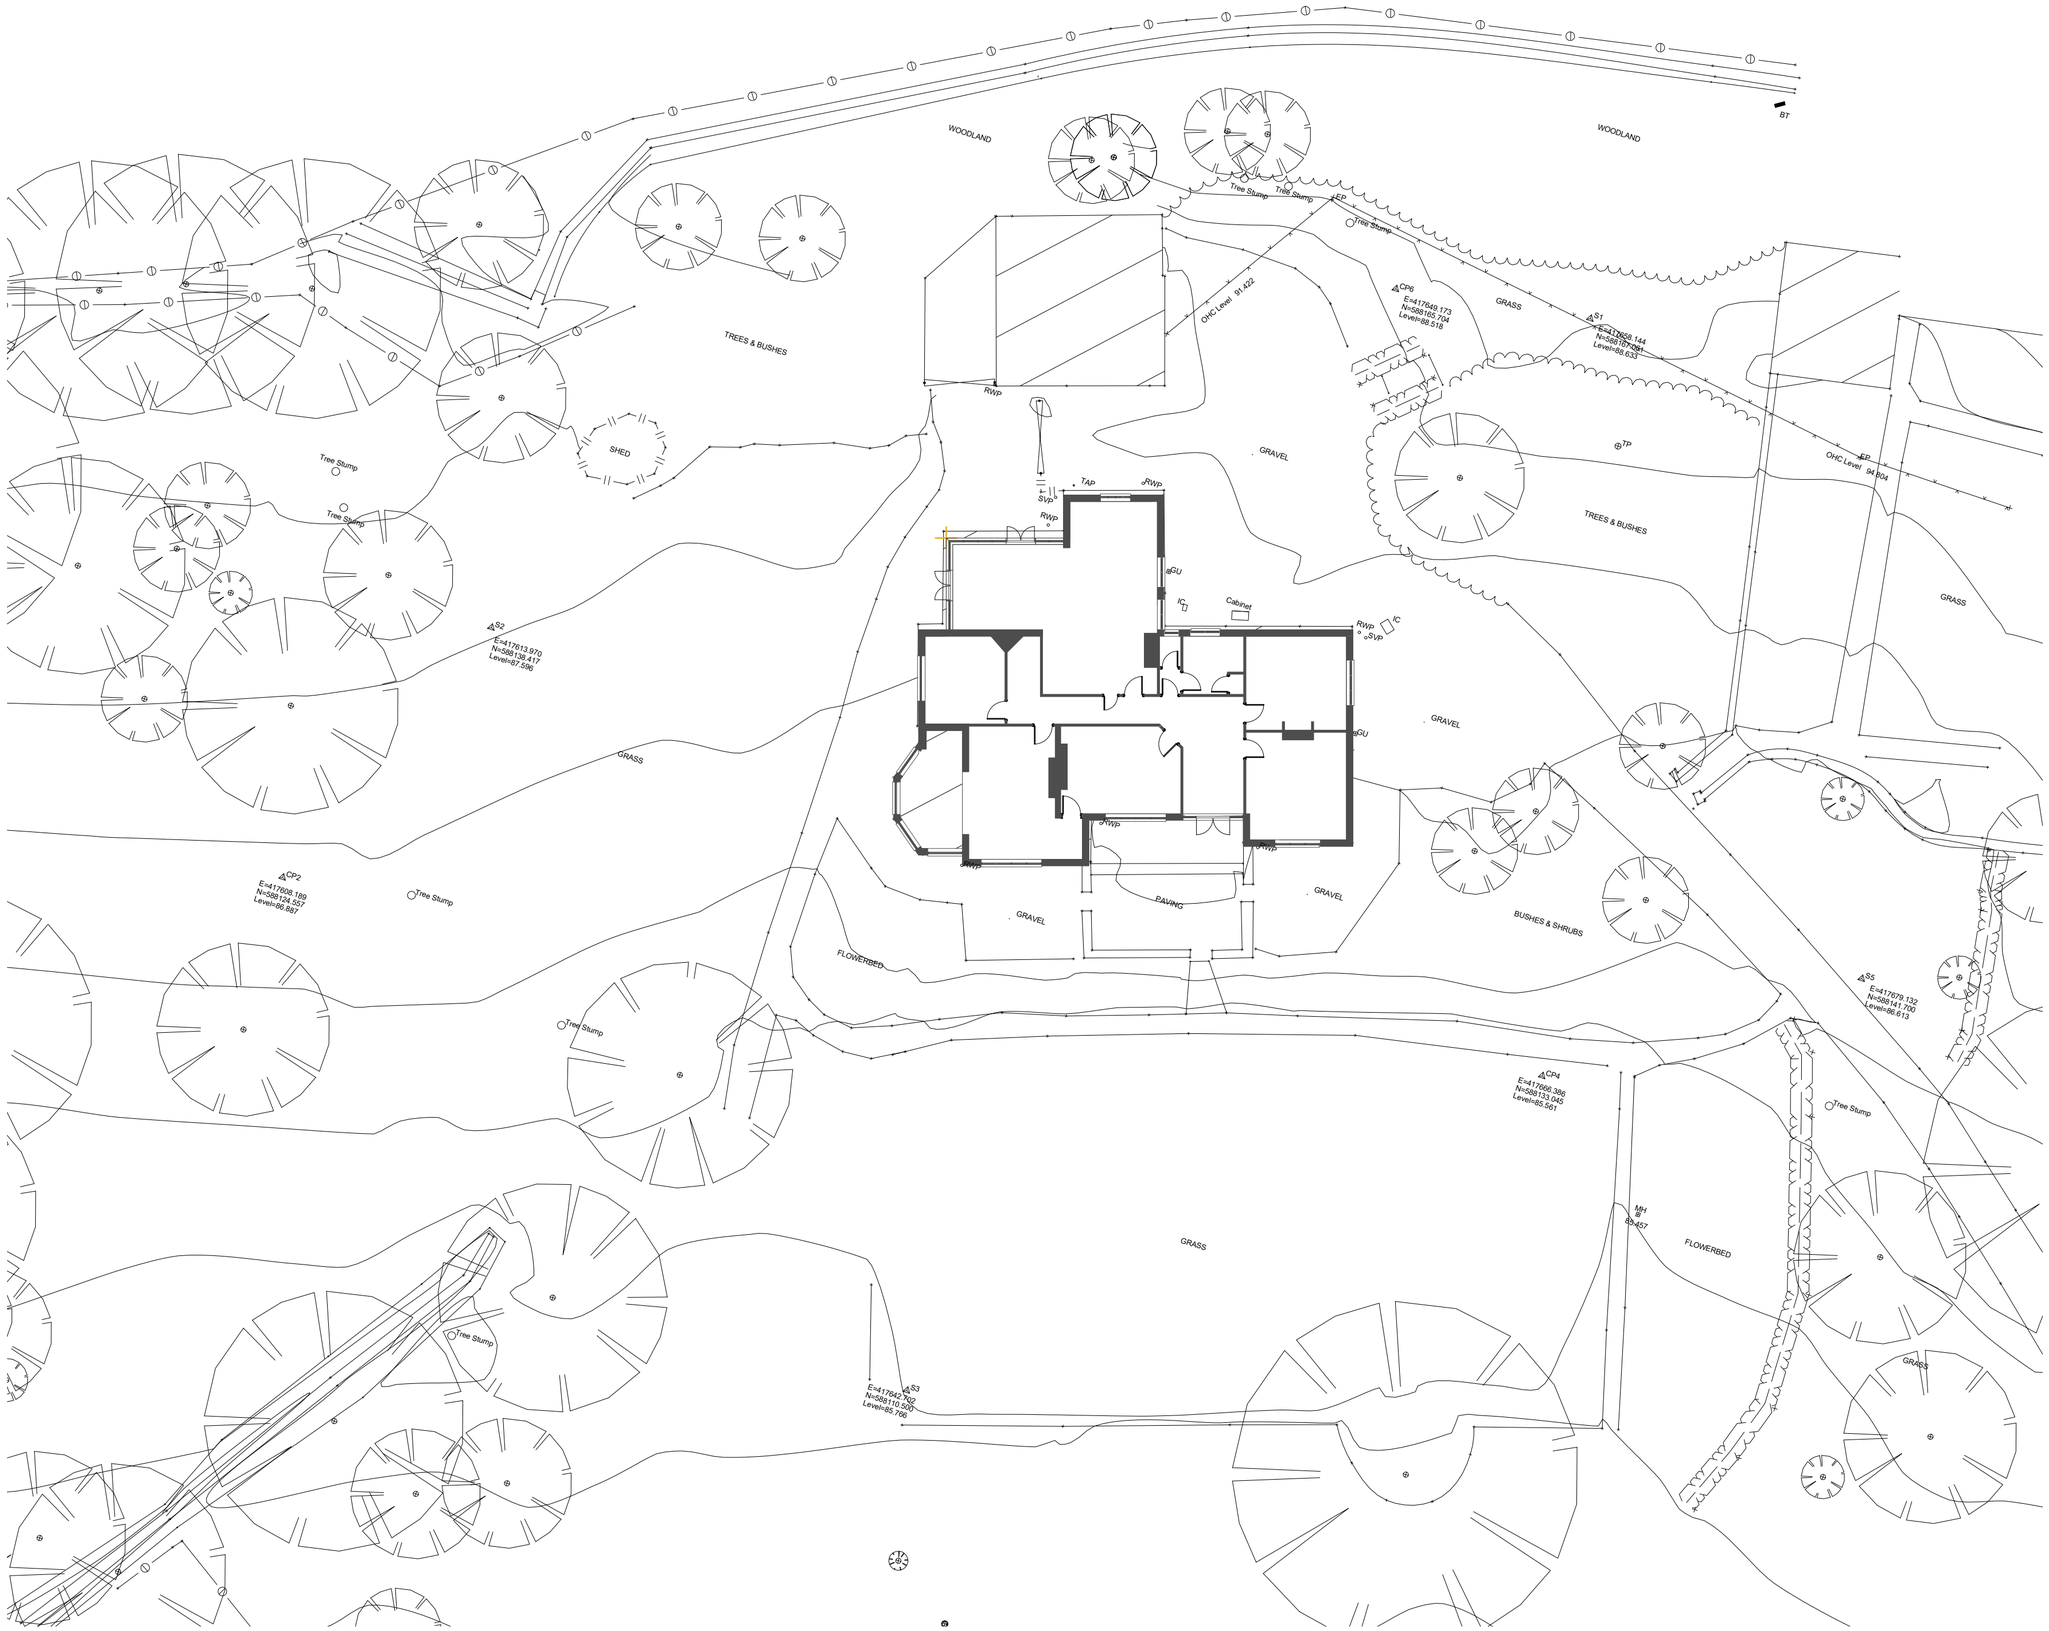

Site Plan as Existing
1 : 200

North

EDWARDS ARCHITECTURE

4 Vita House, Fish Quay, North Shields. NE30 1JA
T: 0191 649 8404
E: info@edwardsarchitecture.co.uk
W: www.edwardsarchitecture.co.uk

Project
20057 - Heighley Wood Extension
Mr J Ross
Drawing Title
Existing Site Plan

Scale at A1
1 : 200

Information Issued
S0 - For Information

Project	Originator	Stage/ Volume	Level/ Locat.	Type	Role	Number	Rev
20057	**EArch**	**PL**	**ST**	**DR**	**A**	**0010**	**CMRE2**