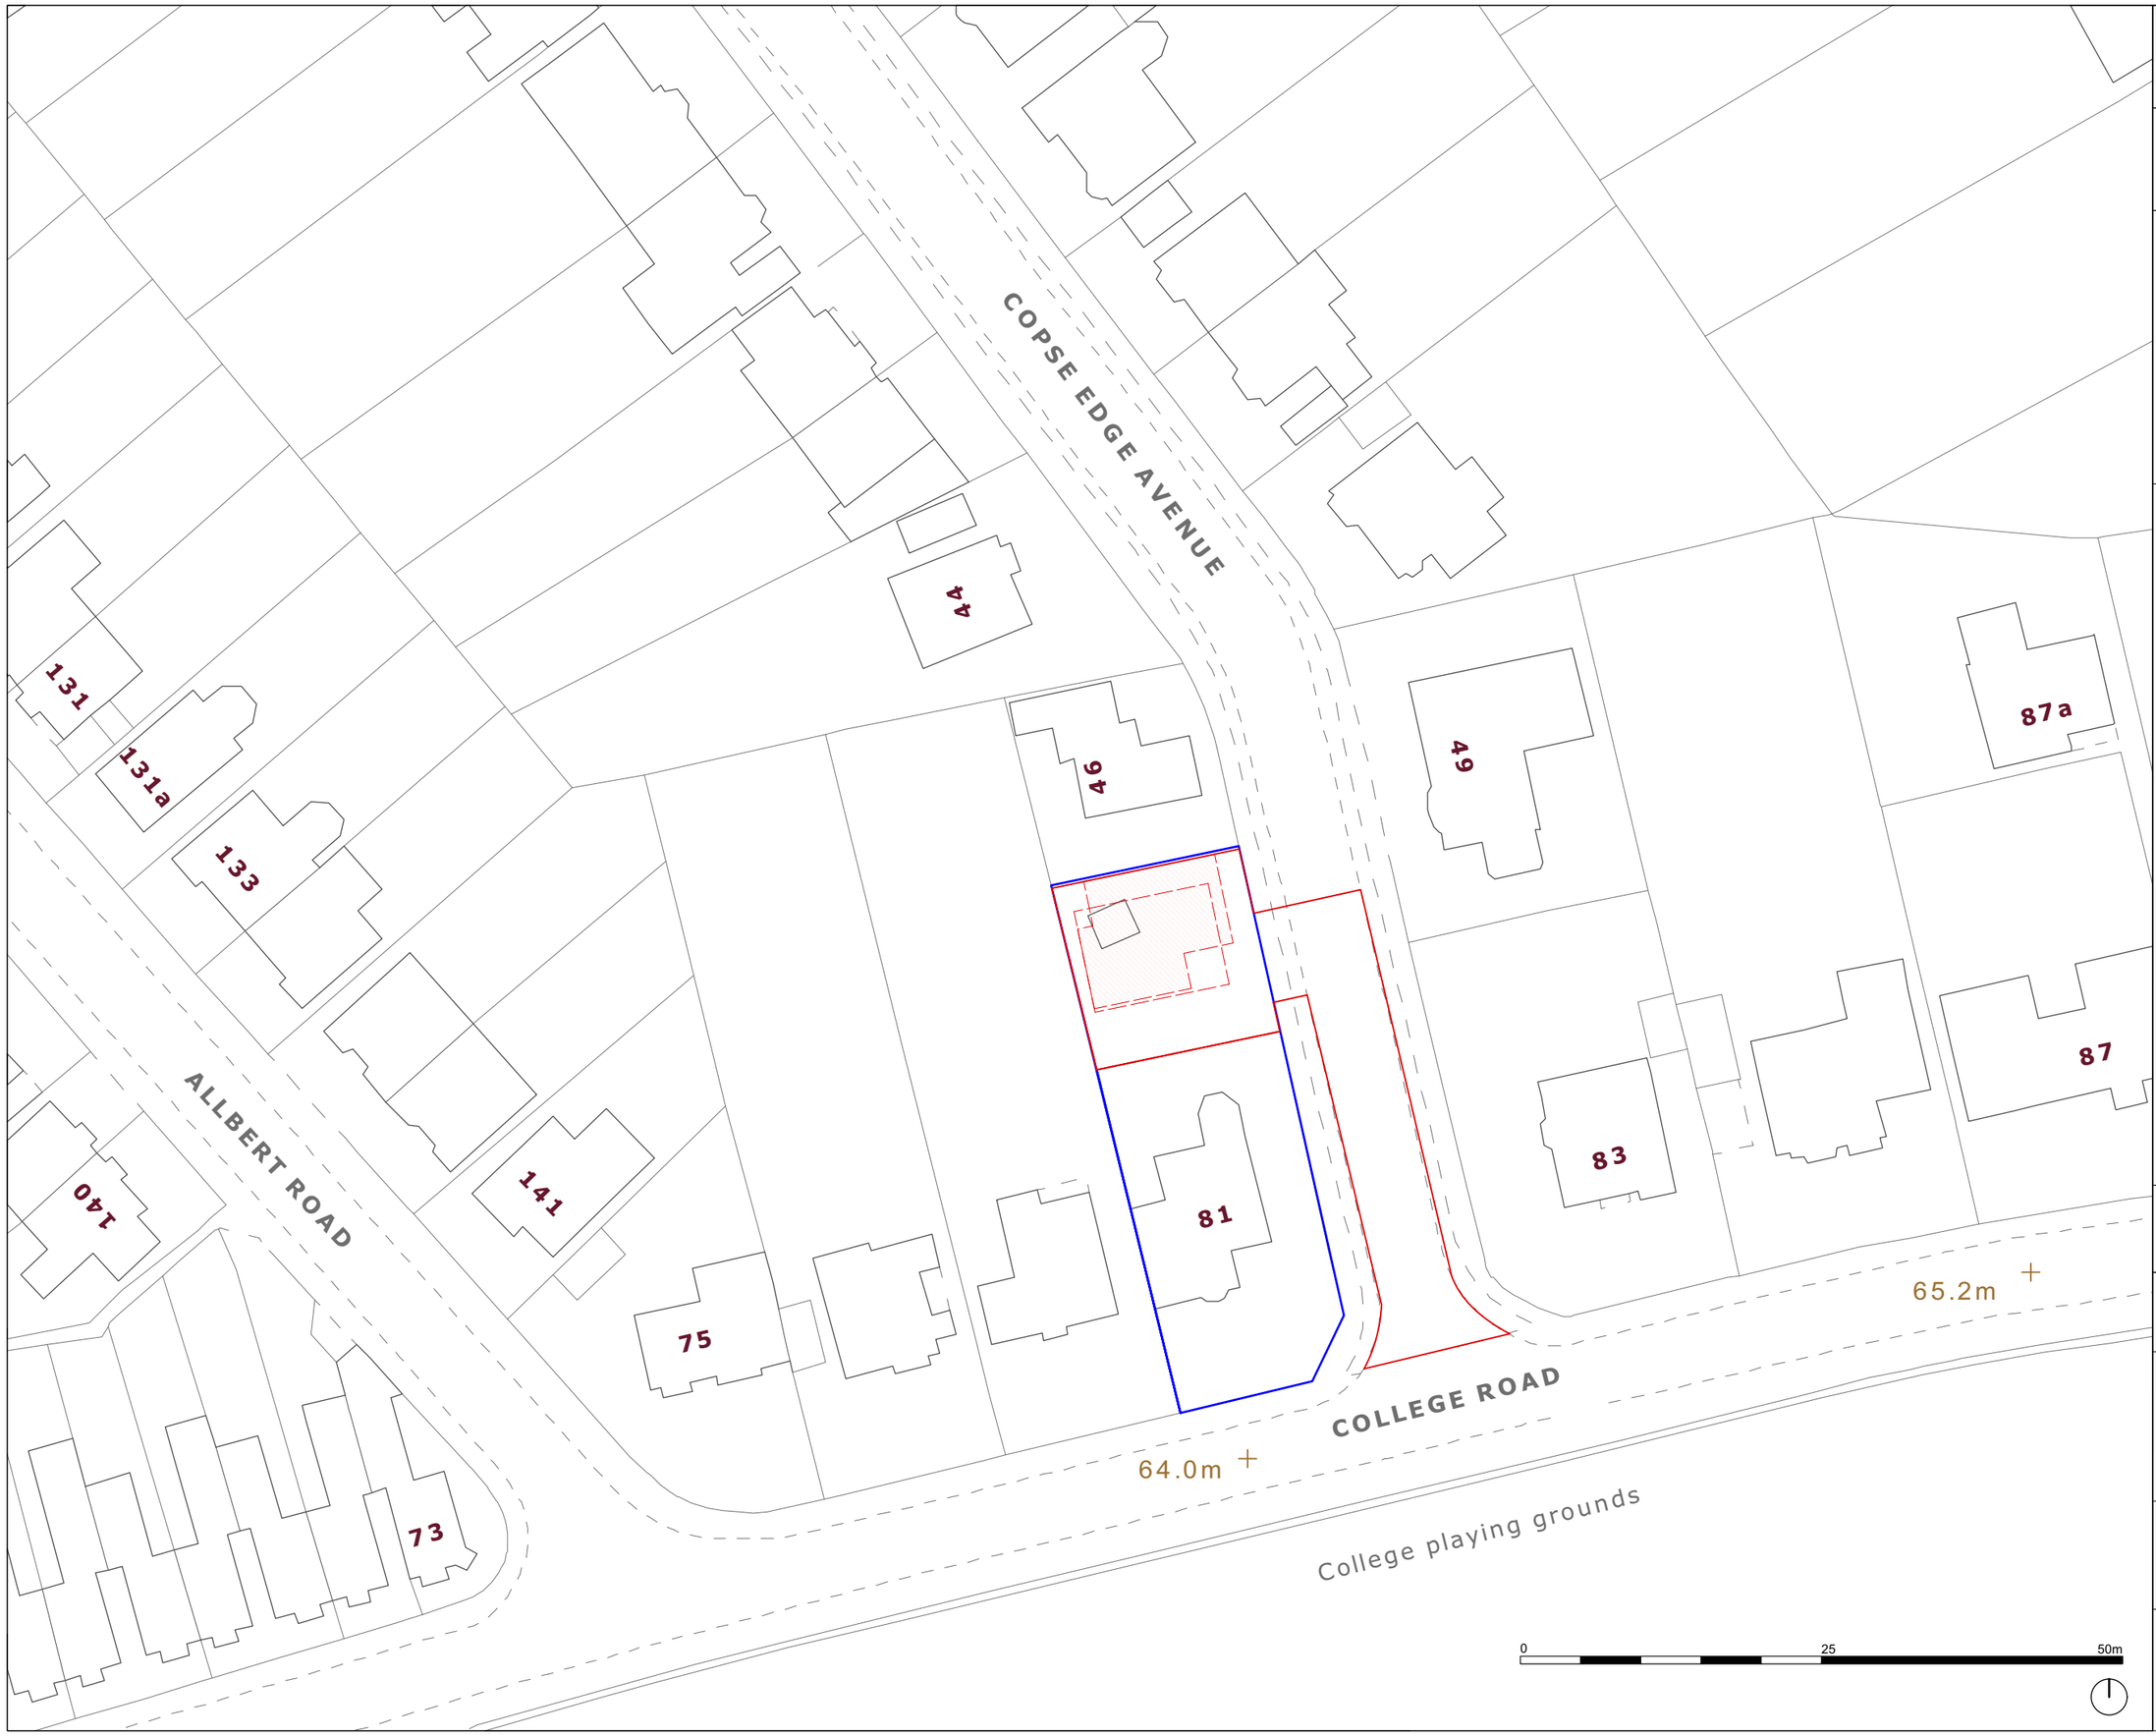

CLIENT: M & J Dickinson
81 College Road,
Epsom, Surrey
KT17 4HH

ARCHITECT: Michael Spooner Architects
/studioSPOON
- - -
www.studiospoon.uk
t. 020 7041 8975

This drawing should be read in conjunction with all other drawings, specifications and schedules, including that of other consultants. Not all works are included in contract, refer to agreed scope for extent of work.

Do not scale from this drawing. All dimensions must be site checked. In case of site descrepencies contact the architect.

CDM: Flagged H&S issues relating to Construction (Design and Management) to be addressed during design development. To be read in conjunction with Risk Assessments.

Copyright and all intellectual property rights Michael Spooner Architects / studioSPOON © 2021

KEY:

- Land owned by the applicant
- Application site
- Proposed dwelling footprint

PROJECT: Copse

JOB NO: 1447

SCALE: 1:500 @ A3

REV:	STATUS:	DATE:	DRWN / CHK:
1	Planning	21 Jun 21	JC/ MS
2	Planning	27 Aug 21	JC/ MS

DRAWING NO:
1447 - 002 - 2

TITLE:
Block Plan