Figured dimensions only to be taken from this drawing.
Any errors or omissions to be reported to the architect.

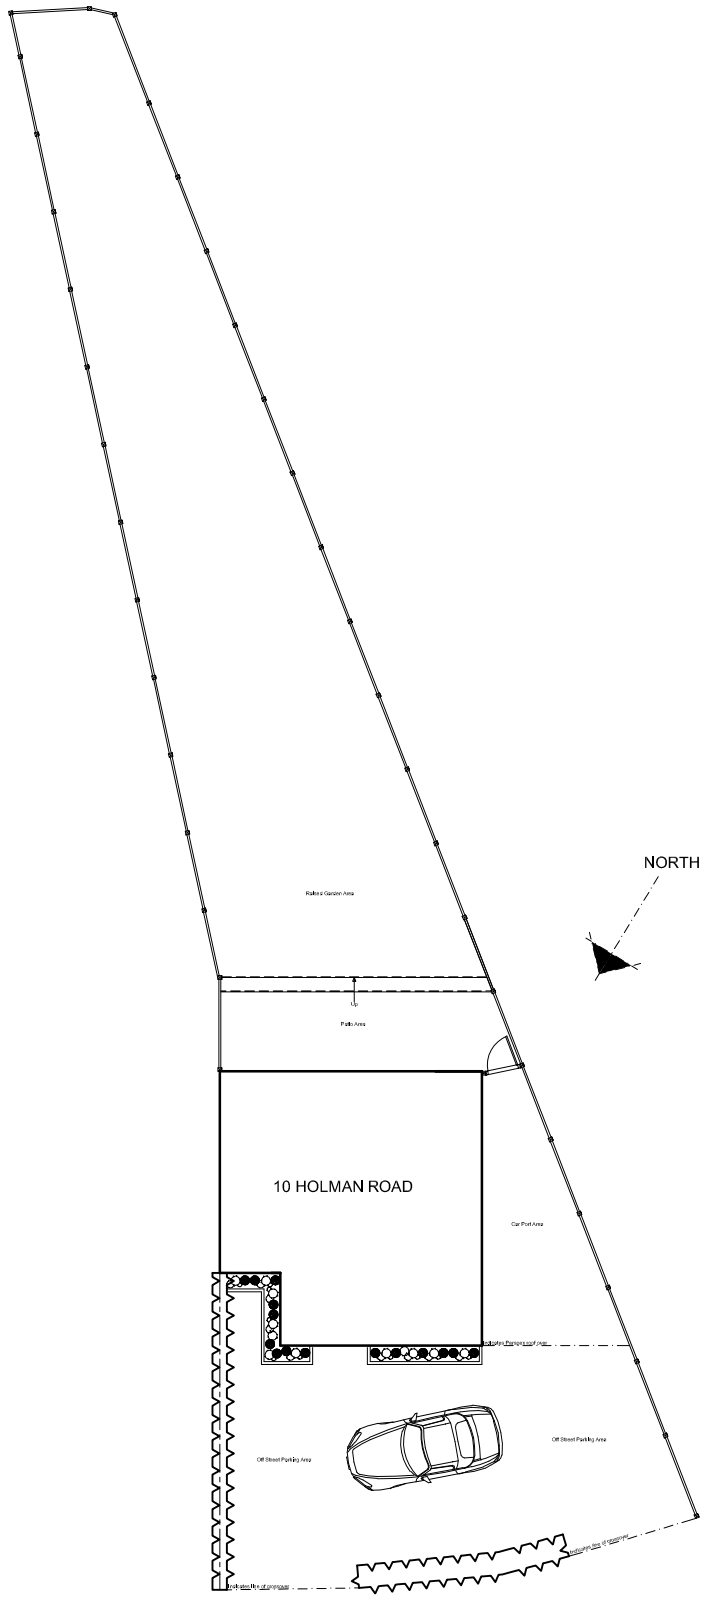

EXISTING BLOCK PLAN

0 500 1000 2000 3000 4000 5000 6000 7000
Scale Bar

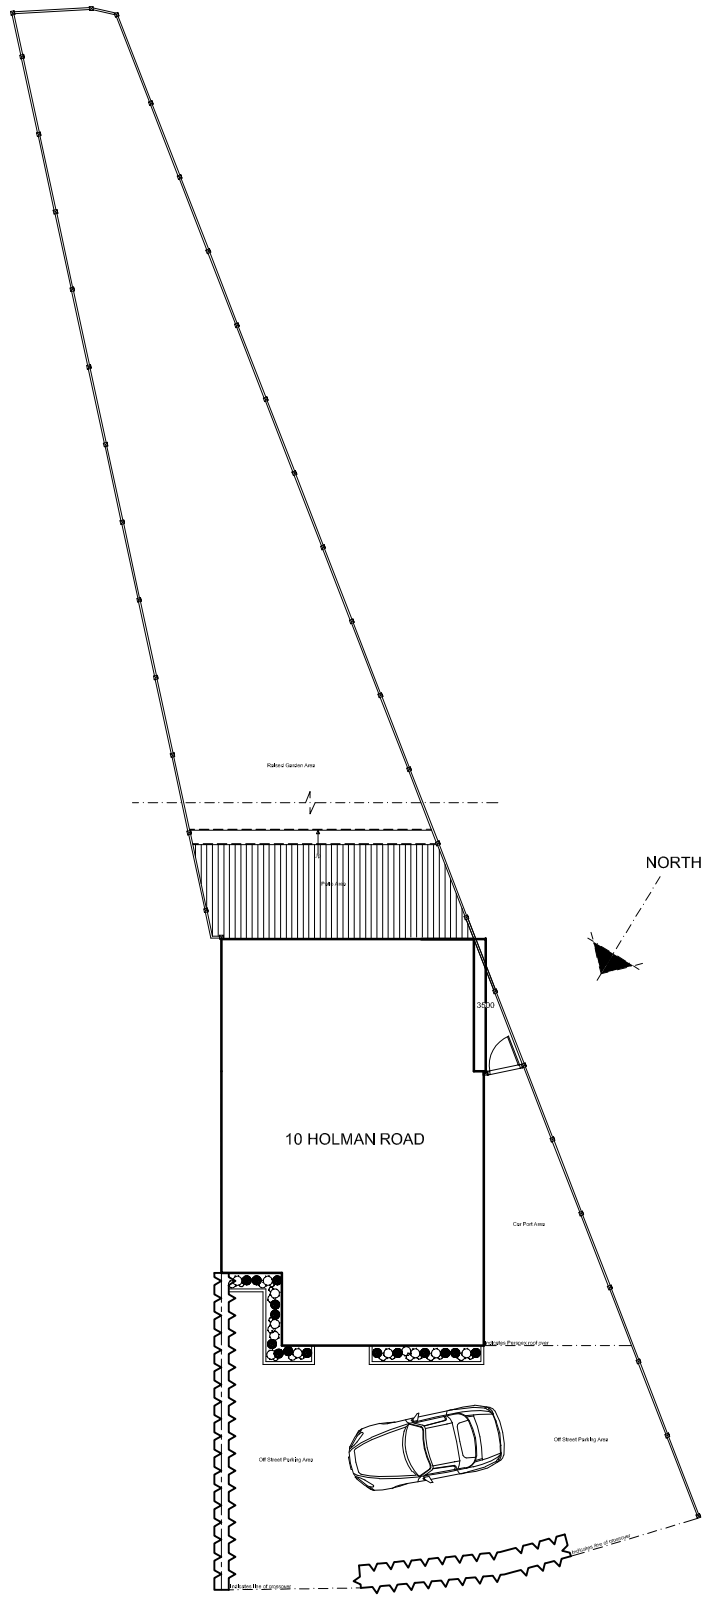

PROPOSED BLOCK PLAN

0 500 1000 2000 3000 4000 5000 6000 7000
Scale Bar

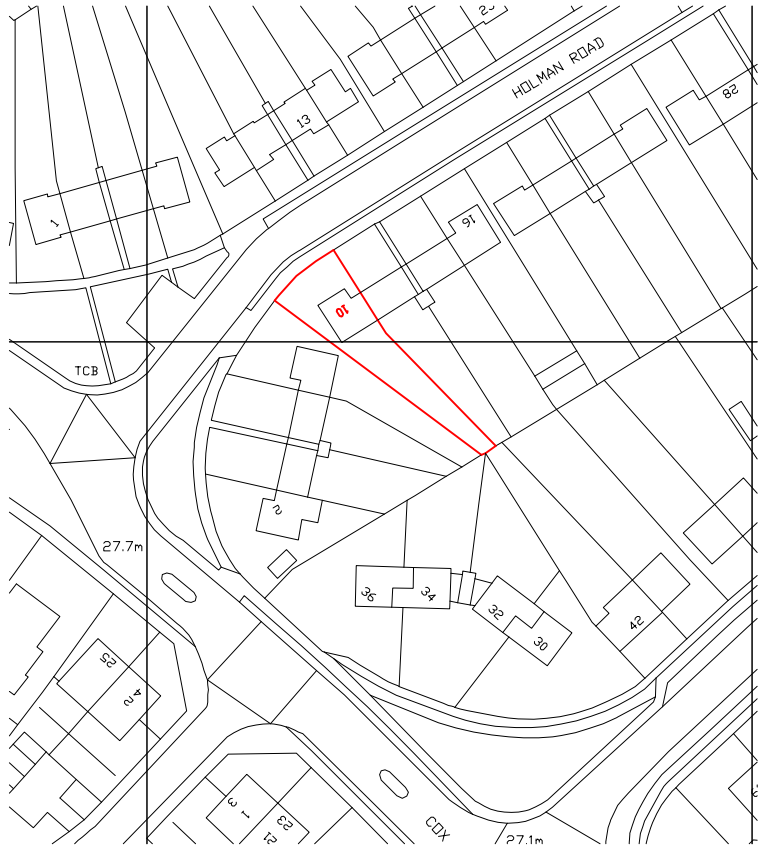

ORDINANCE SURVEY MAP @ SCALE 1:1250

client :

SOPHIA MASUKO

drawing title :

EXISTING & PROPOSED
BLOCK PLAN

property :

10 HOLMAN ROAD
EPSOM, SURREY
KT19 9PQ

A	BOUNDARY LINE ALTERED	31.08.21	JG

scale : A3 @ 1:200
date : 17.08.16
drawing number : 06A
drawn by : JG