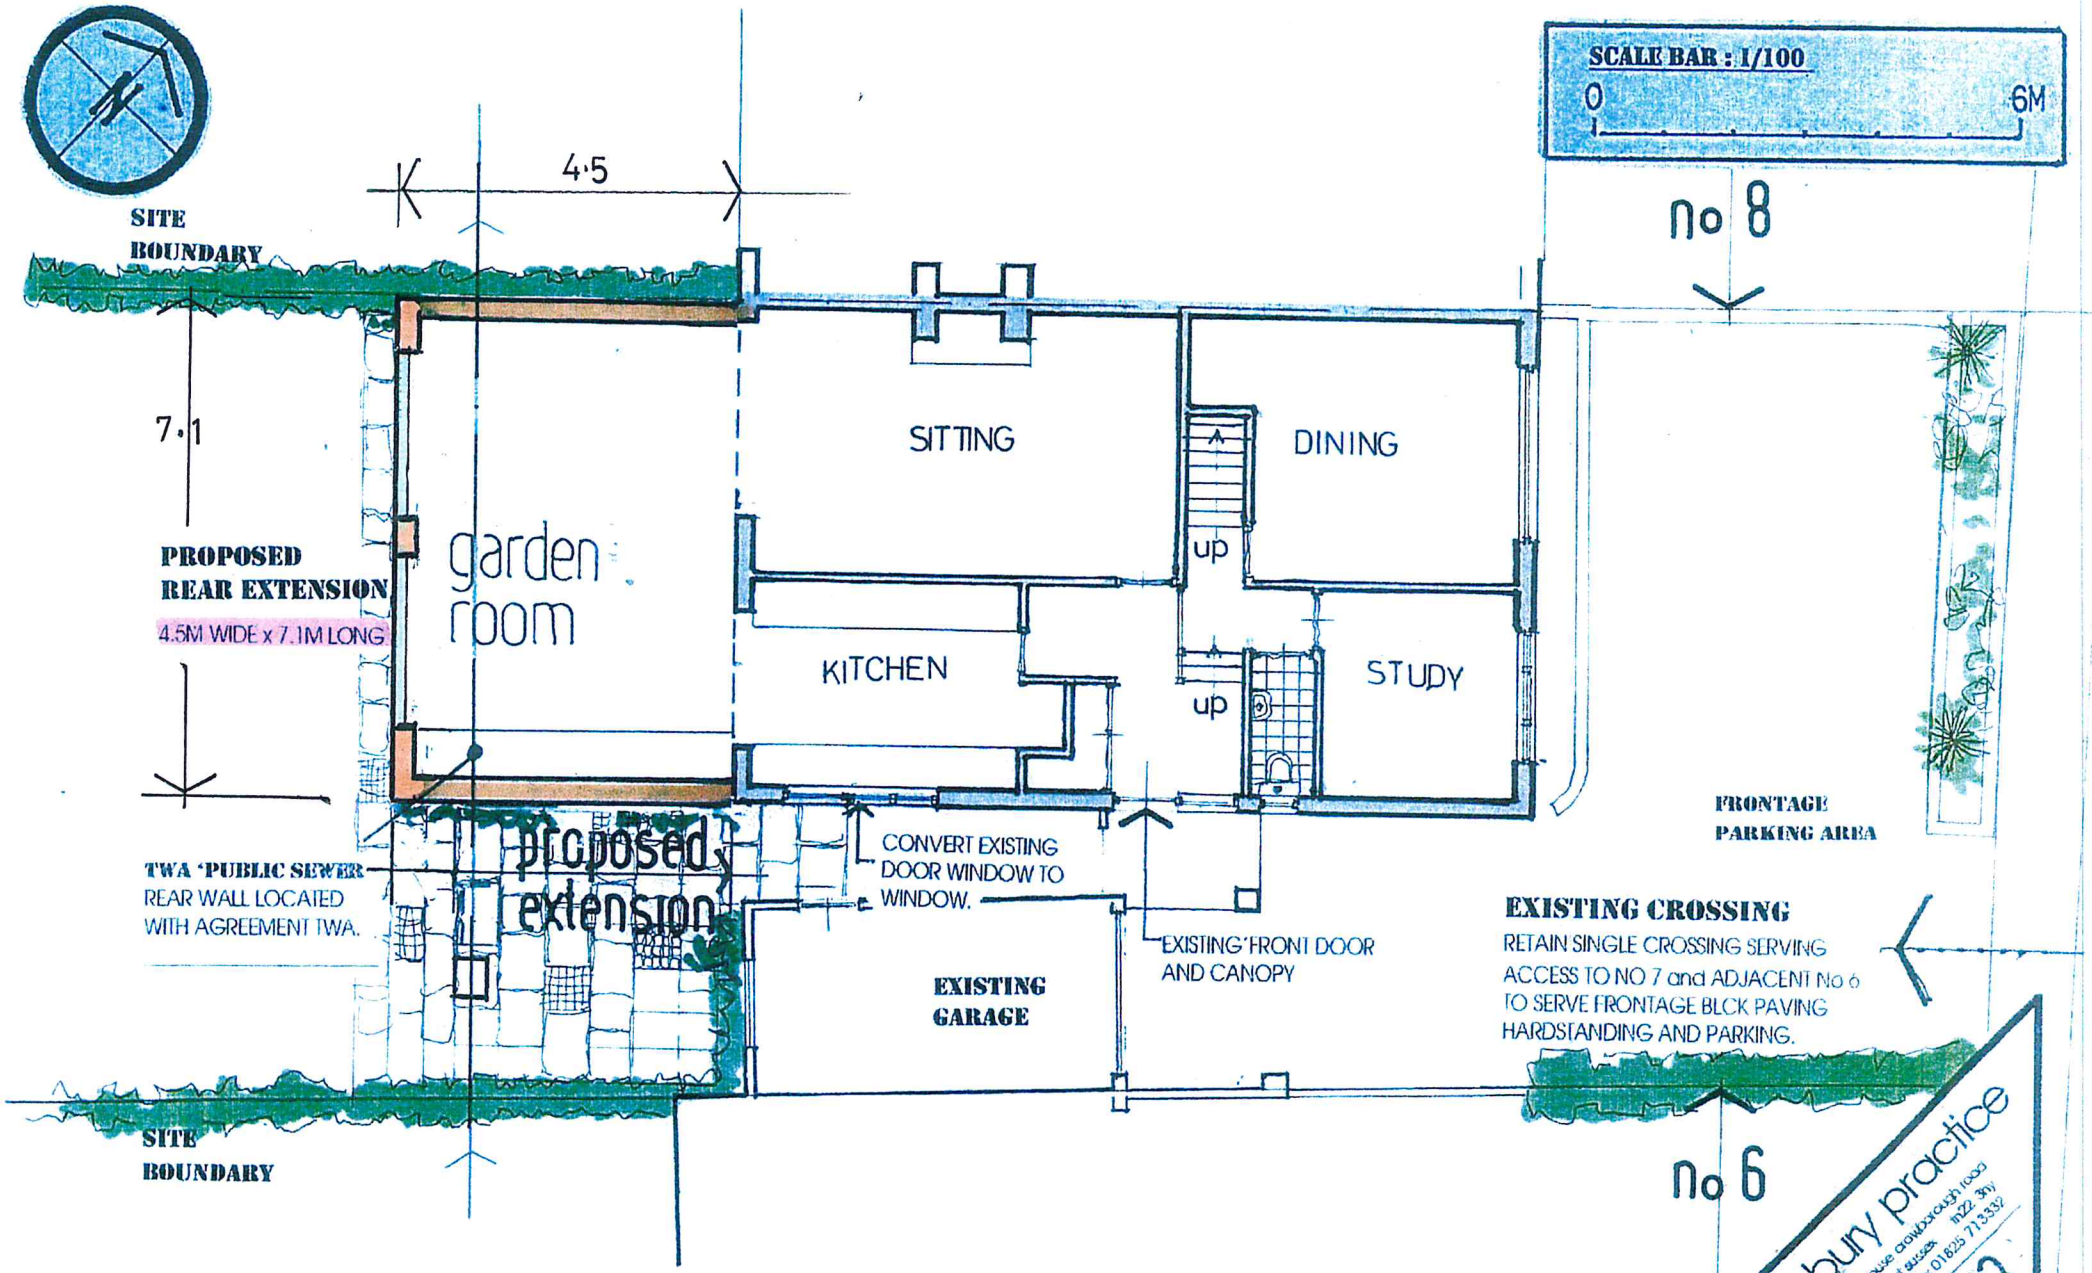

PROPOSED GROUND FLOOR LAYOUT - SCALE 1/100

PROPOSED :- SINGLE STOREY REAR EXTENSION.

AT :- NO 7 LANGLEY CLOSE. EPSOM. KT18 6HG

derek salisbury practice
hoddern house cranborough road
nutley east sussex tn22 3hy
telephone + fax 01825 713337

21.10/P13