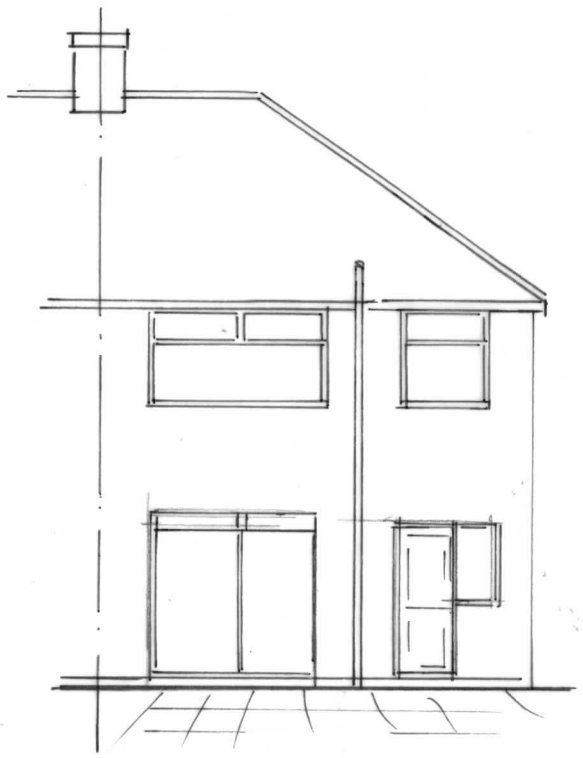

EXISTING REAR ELEVATION

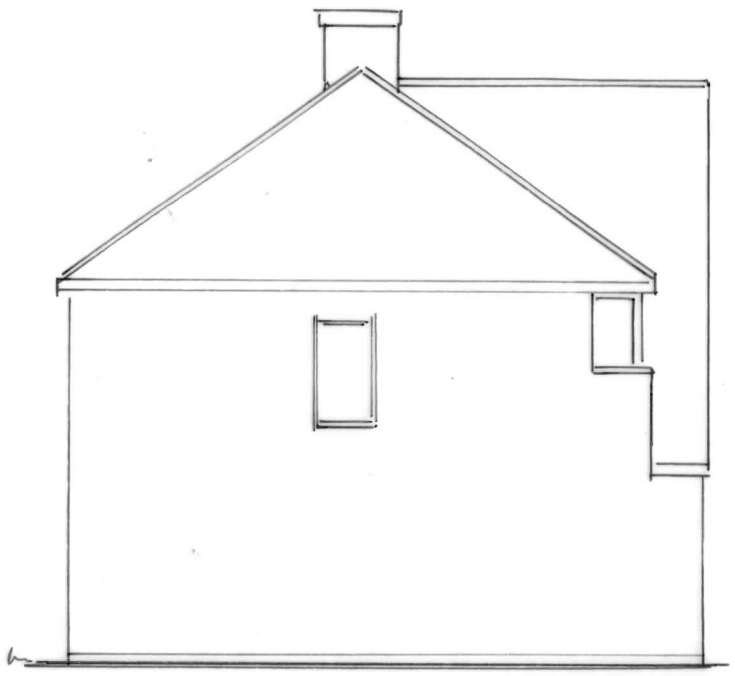

EXISTING SIDE ELEVATION

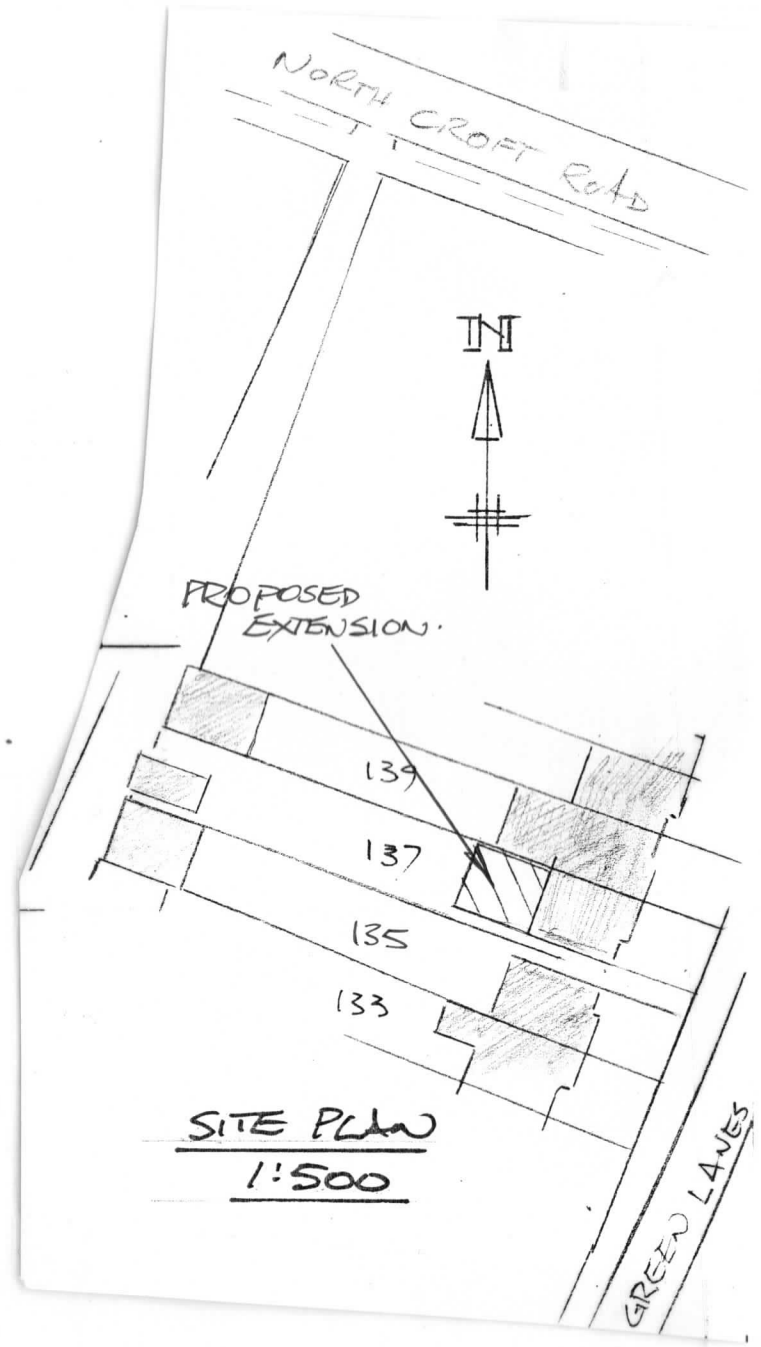

SITE PLAN
1:500

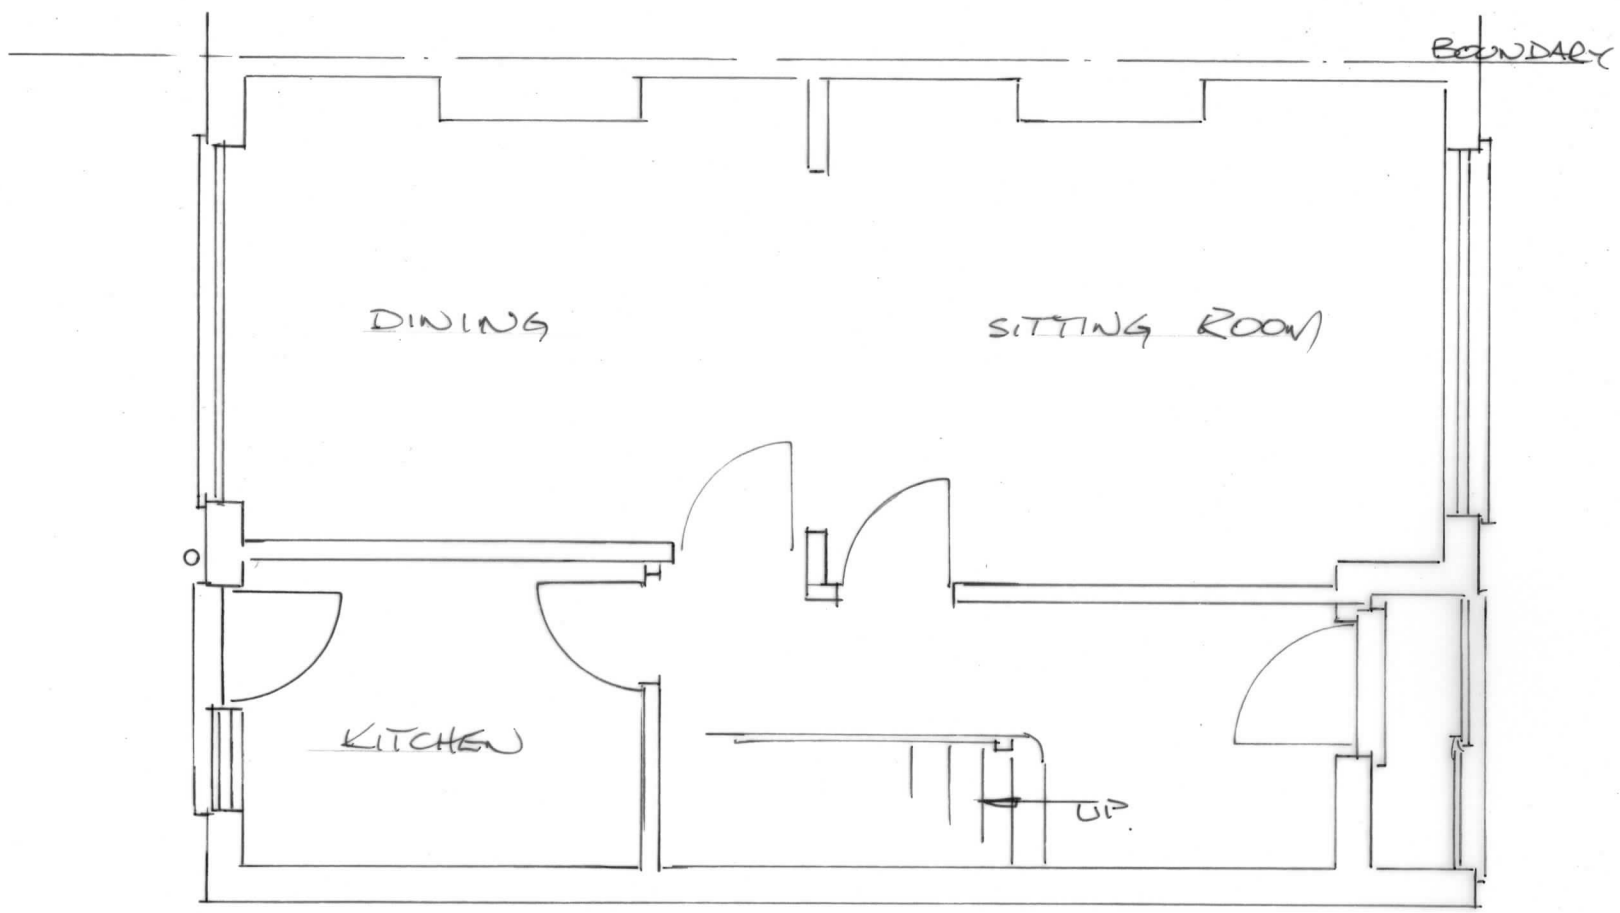

EXISTING GROUND FLOOR

BOUNDARY

NO	REVISION	Date	Init.

NOTES

The Contractor is to check all dimensions on site before work is put into hand.
All work to comply with current Building Regs. 2006

© COPYRIGHT GORDON LENNOX

CLIENT
MR & MRS A. WALES
137 GREEN LANES
EWELL KT19 9TN

Gordon Lennox
Building Consultant
105, Woodlands Road
Bookham, Leatherhead,
Surrey, KT23 4HN
Bookham (01372)453658

0 1 2 3 4 5
Scale 1 : 100 @ A3 size

SCALE 1:100 / 1:50	DATE MAY 21
Planning No.	Building Control No.
Plan No. 21/1650/4	Sht. of