Notes

Do not scale from drawing unless for planning purposes.
All dimensions to be checked on site.
All levels to be checked on site.
All setting out must be checked on site.
This drawing is copyright WhitemanArchitects.
This drawing must not be used onsite unless 'Issued for Construction'.

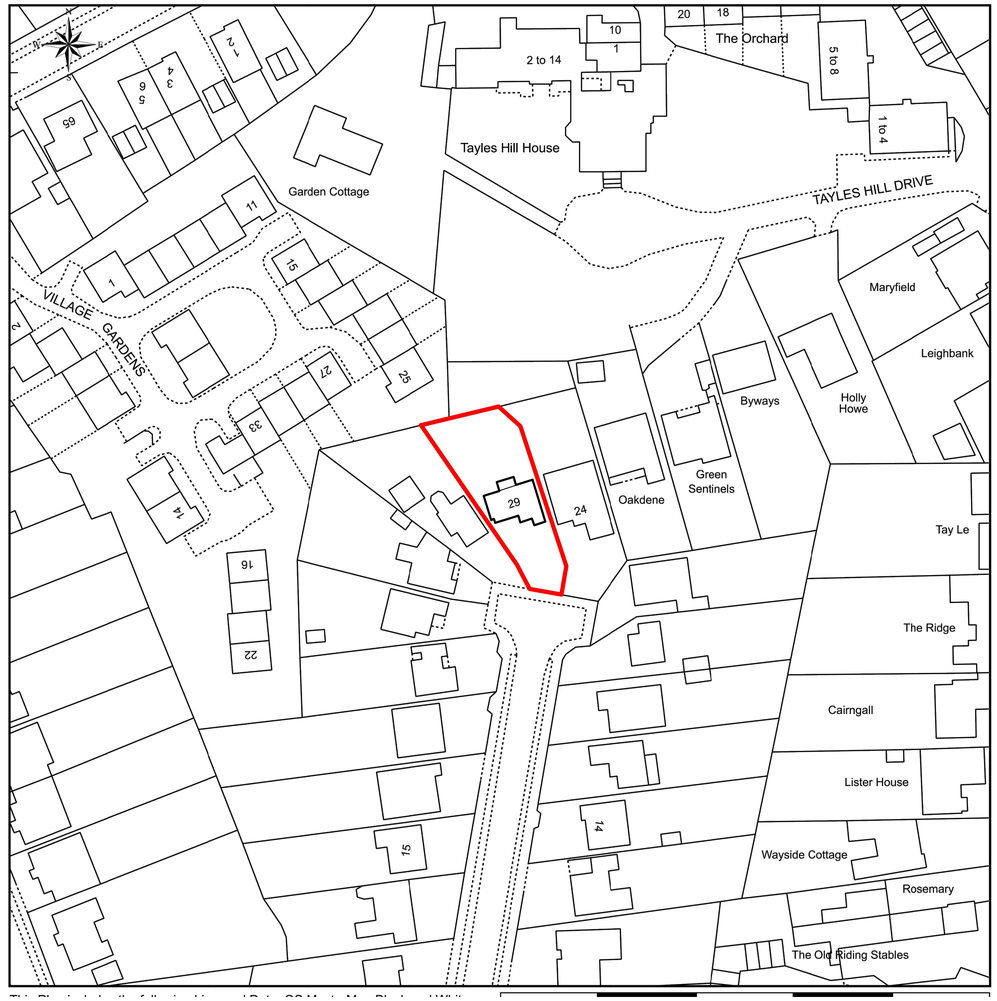

LOCATION PLAN 1:1250@A3

N

0 10 20 30 40 50 M

DWG NO	ISSUED	REV
OS_001	12.09.19	-
Location Plan	SCALE 1:100 @ A3 1:50 @ A1	
Mr & Mrs Hallam 29 Purberry Grove, Ewell	JOB NO 17212	

Whiteman Architects
www.whitemanarchitects.com | lee@whitemanarchitects.com | +44 (0)7792337613