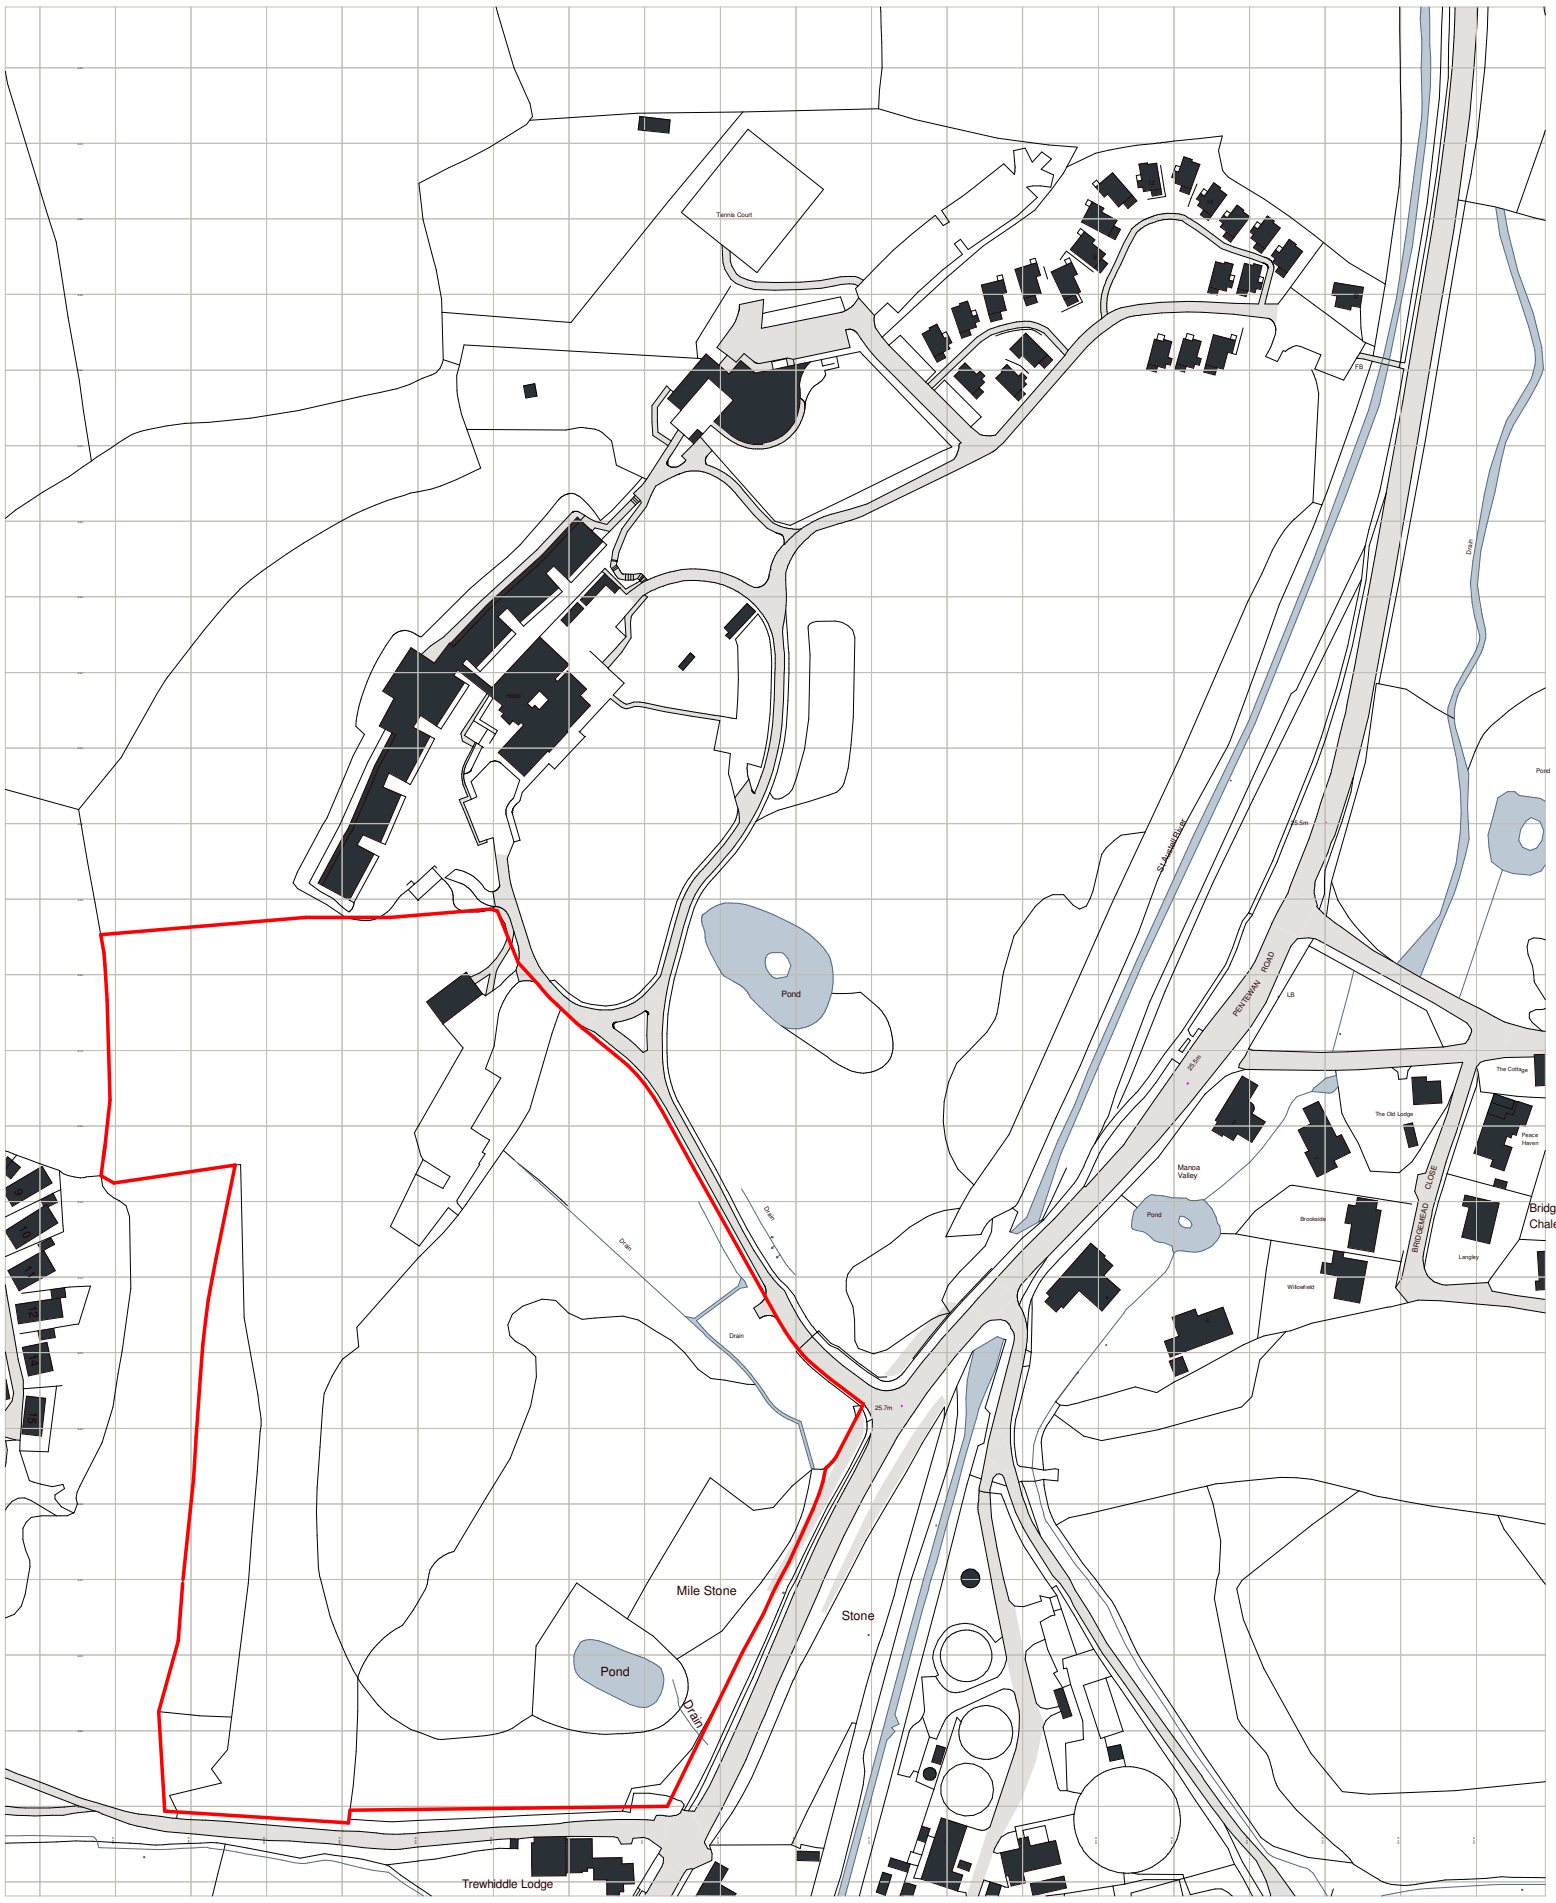

Ordnance Survey, (c) Crown Copyright 2021. All rights reserved. Licence number 100022432

1 0 1 2 3 4 5

SCALE 1:100 m

North

Project Title

The Cornwall Hotel
Lodges Phase II

Drawing Title

Site Location Plan

This drawing may be scaled for the purposes of Planning Applications, Land Registry and for Legal plans where the scale bar is used, and where it verifies that the drawing is an original or an accurate copy. It may not be scaled for construction purposes.
Always refer to figured dimensions. All dimensions are to be checked on site. Discrepancies and/or ambiguities between this drawing and information given elsewhere must be reported immediately to this office for clarification before proceeding. All drawings are to be read in conjunction with the specification and all works to be carried out in accordance with latest British Standards / Codes of Practice.

Rev	Date	Init	Notes	Chkd
A	28/05/21	AD	Red Line Boundary Amended	IS

AWW

London - 106 Weston Street, SE1 3QB 020 7160 6000
Plymouth - East Quay House, PL4 0HX 01752 261 282
Bristol - pivot + mark, 48 – 52 Baldwin Street, BS1 1QB 0117 923 2535

RIBA Chartered Practice aww-uk.com

Scale	Sheet	Drawn	Checked	Date
1 : 2500	A3	AD	IS	May '21

Status	Project No.	
PLANNING	4412	
Drawing Reference	**Drawing No.**	**Revision**
AWW-ZZ-SI-DR-A	1200	A