general notes
© this drawing and all information it contains is copyright of plan | it architecture + design ltd and must not be copied or reproduced in whole or in part or used without express approval of the authors.
this drawing to be read in conjunction with other drawings and specification produced by lad and other members of the design team.
all dimensions are in millimeters unless otherwise stated, and to be checked on site, do not scale this drawing.
any discrepancies in dimensions are to be reported to the architect.
all information subject to detail site survey.

| rev | description | date |
|---|---|---|

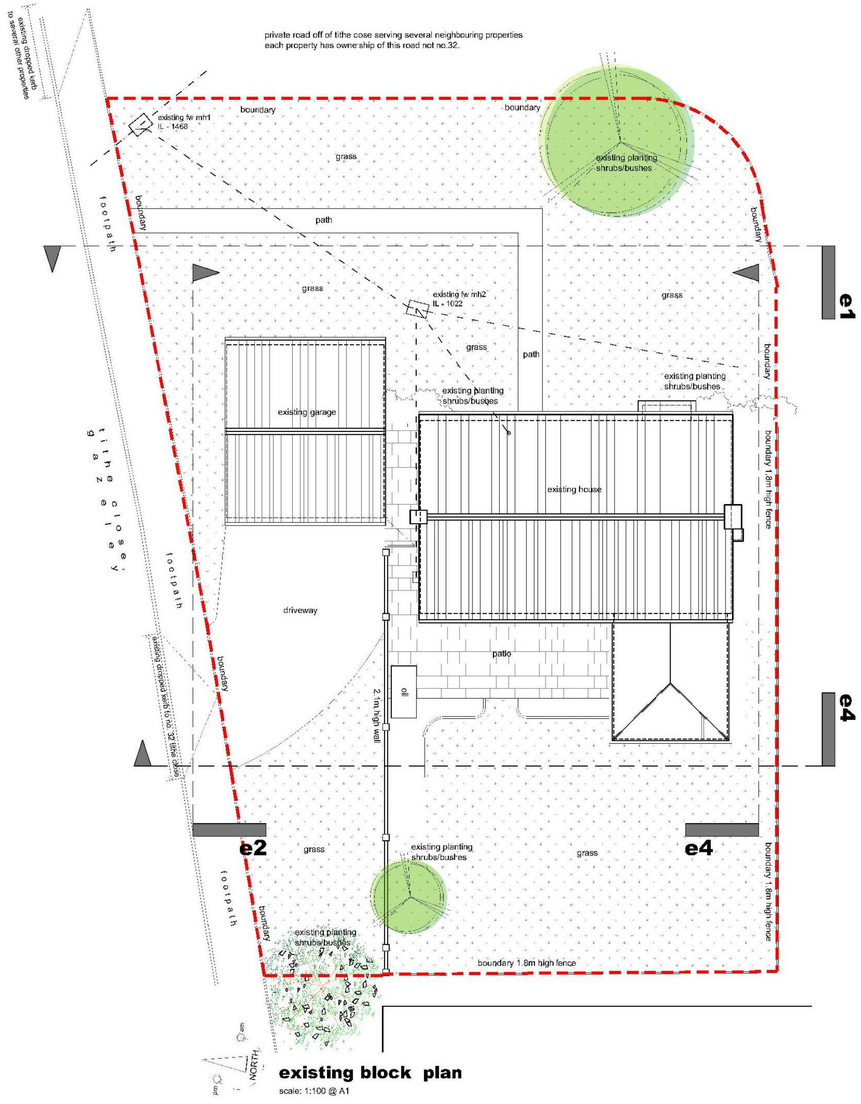


**existing block plan**
scale: 1:100 @ A1

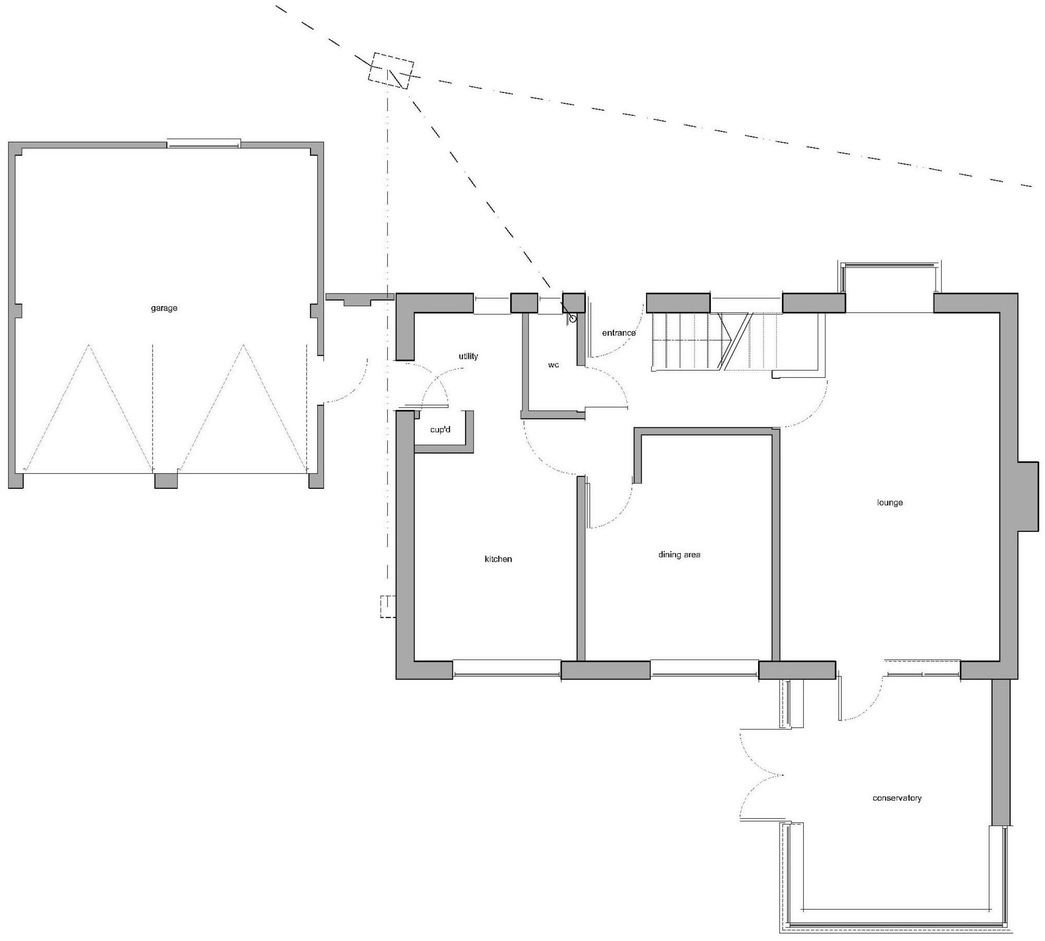


**existing floor plan**
scale: 1:50 @ A1

1m 5m
scale bar 1:50
1m 5m 10m
scale bar 1:100

copyright © 2010 • plan | it architecture + design

plan | it
architecture & design
telephone 01954 252 222
mobile 07766 138 921
email plan_it@me.com
web www.plan-it-architecture.com

client **Mr & Mrs Guenigault**
32 tithe close, gazeley, newmarket, suffolk, CB8 8RS

project single storey extension to the rear and side, with alterations to the entrance of the garage and new driveway to the front of the property

status **PLANNING**

drawing title **existing site & floor plan**

| date | scale | sheet size | rev |
|---|---|---|---|
| 131020 | as indicated | A1 | |

| job no. | drawing no. | revision |
|---|---|---|
| 503 | 20PL100 | |