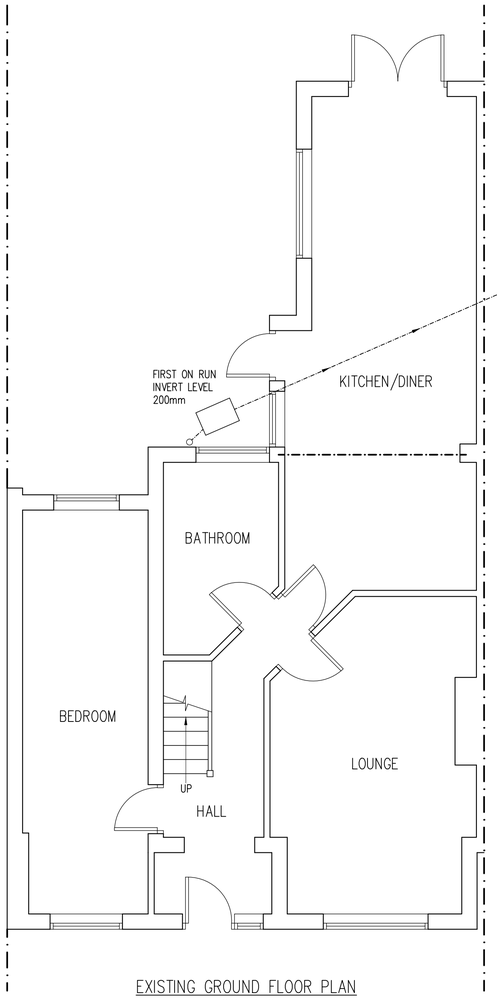


EXISTING GROUND FLOOR PLAN
SCALE 1:50

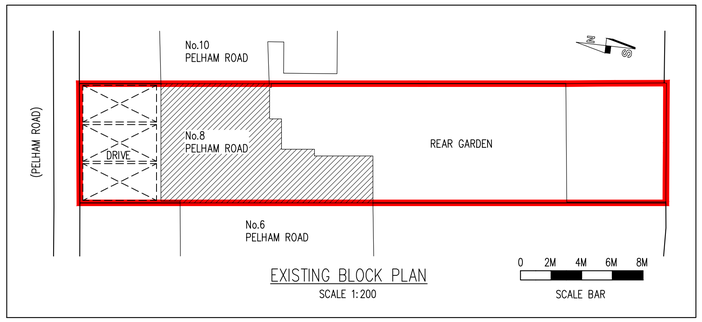


EXISTING BLOCK PLAN
SCALE 1:200

EXISTING SITE LOCATION PLAN
SCALE 1:1250

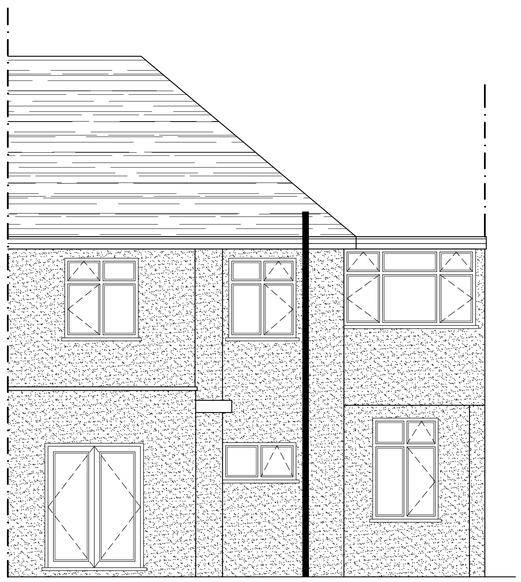

EXISTING REAR ELEVATION
SCALE 1:50

0 1M 2M
SCALE BAR

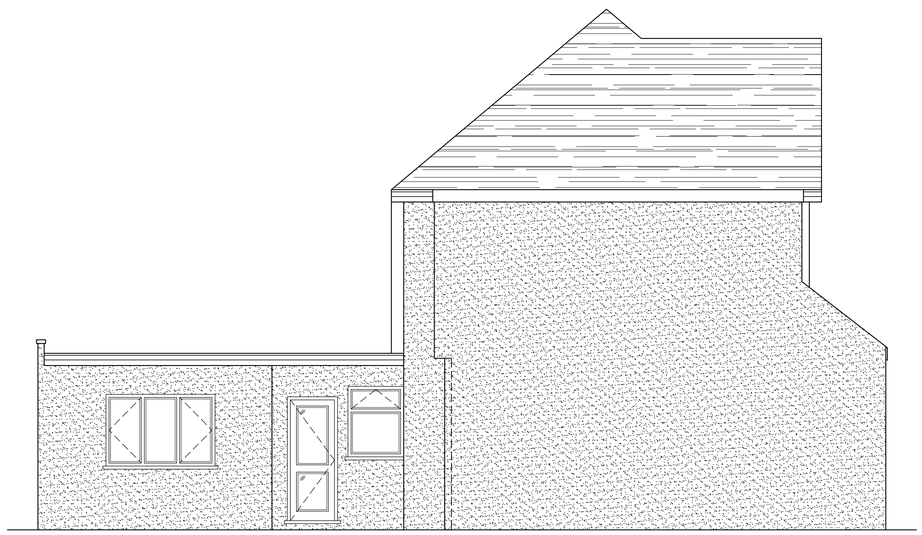

EXISTING SIDE ELEVATION
SCALE 1:50

| Rev | Date | By | Chkd | Revisions |
|---|---|---|---|---|

Client
[redacted]

Job Title
SINGLE STOREY REAR EXTENSION
AT 8 PELHAM ROAD
DARTFORD
KENT DA7 4LZ

ARCHITECTURAL CONSULTANTS
ANDERSON NORTH
ANDERSON NORTH LIMITED
43 Lambourne Drive
Kings Hill, West Malling
Kent ME19 4FN
Tel: 01732 522 455
Mob: 07957 627 440

| Scale | Date |
|---|---|
| AS SHOWN @ A1 | 11/06/21 |

Drawing Title
EXISTING FLOOR PLAN
AND ELEVATIONS

| Drawing No. | Rev. |
|---|---|
| 8-PELHAM-ROAD-01 | A |